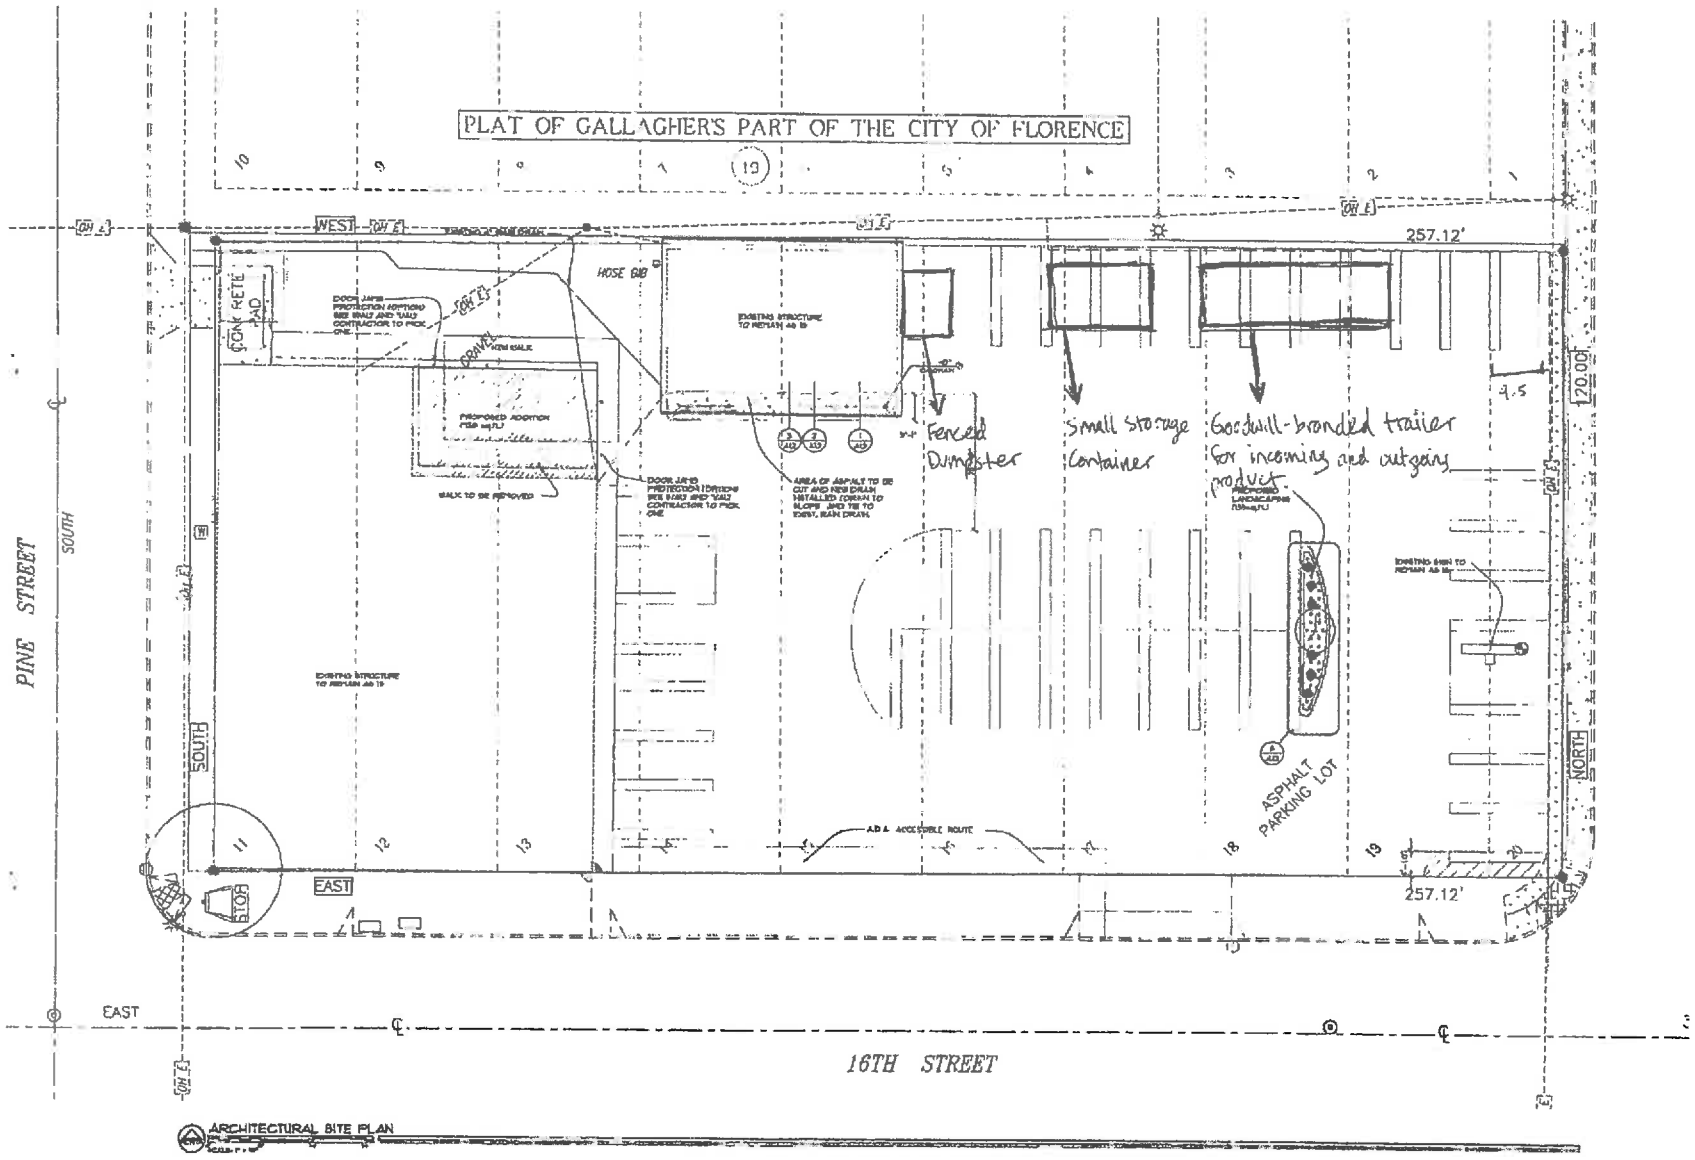

Nagao/Hansen Architects
An Architectural Professional Corporation
1650 Pearl Street Eugene, Oregon 97401
Phone: 541/687-9600
Fax: 541/687-8142
E-MAIL: nagao-hansenarchitects@peak.org

BUILDING ADDITION
GOODWILL INDUSTRIES
1665 HWY 101
FLORENCE, OR 97439

ARCHITECTURAL
TITLE: SITE PLAN
JOB #
DRAWN BY:
ISSUE DATE:
SCALE:

A1.1