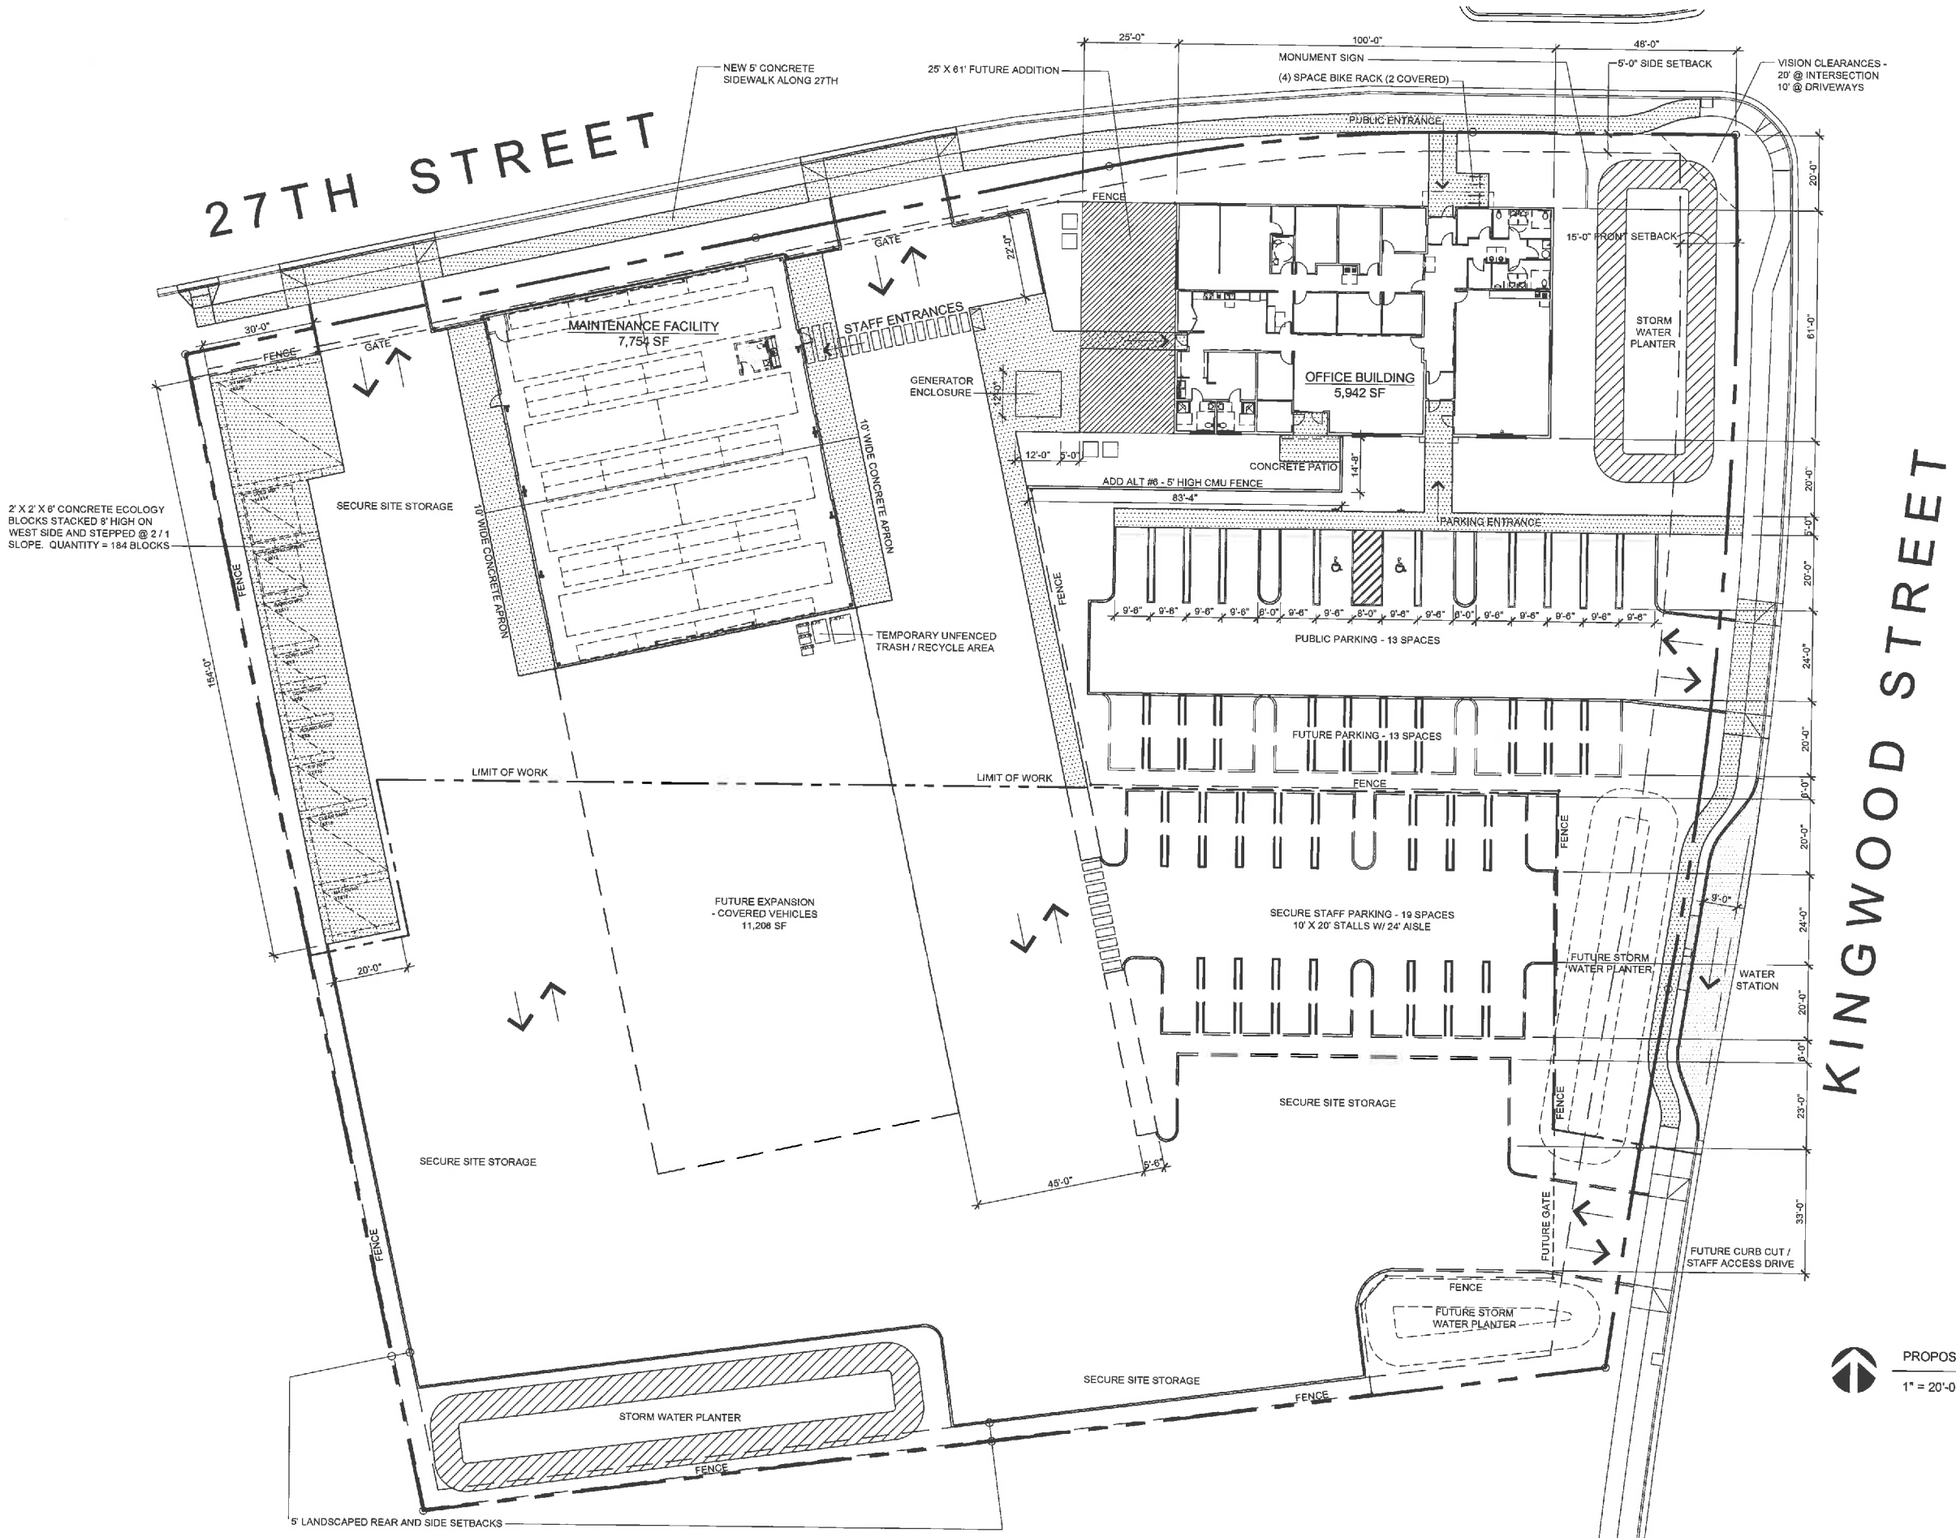

PROPOSED SITE PLAN

1" = 20'-0"

S|E A

SCOTT|EDWARDS ARCHITECTURE LLP

2525 E. Burnside St., Portland, OR 97214
phone:(503) 226-3617 www.sealip.com

City of Florence
Public Works Bldg.

2675 KINGWOOD ST.
FLORENCE, OREGON 97439

Drawing:

SITE PLAN

Job No:	15019
Date:	9-7-16
Drawn By:	-
Checked By:	-
Sheet No:	

A1.0