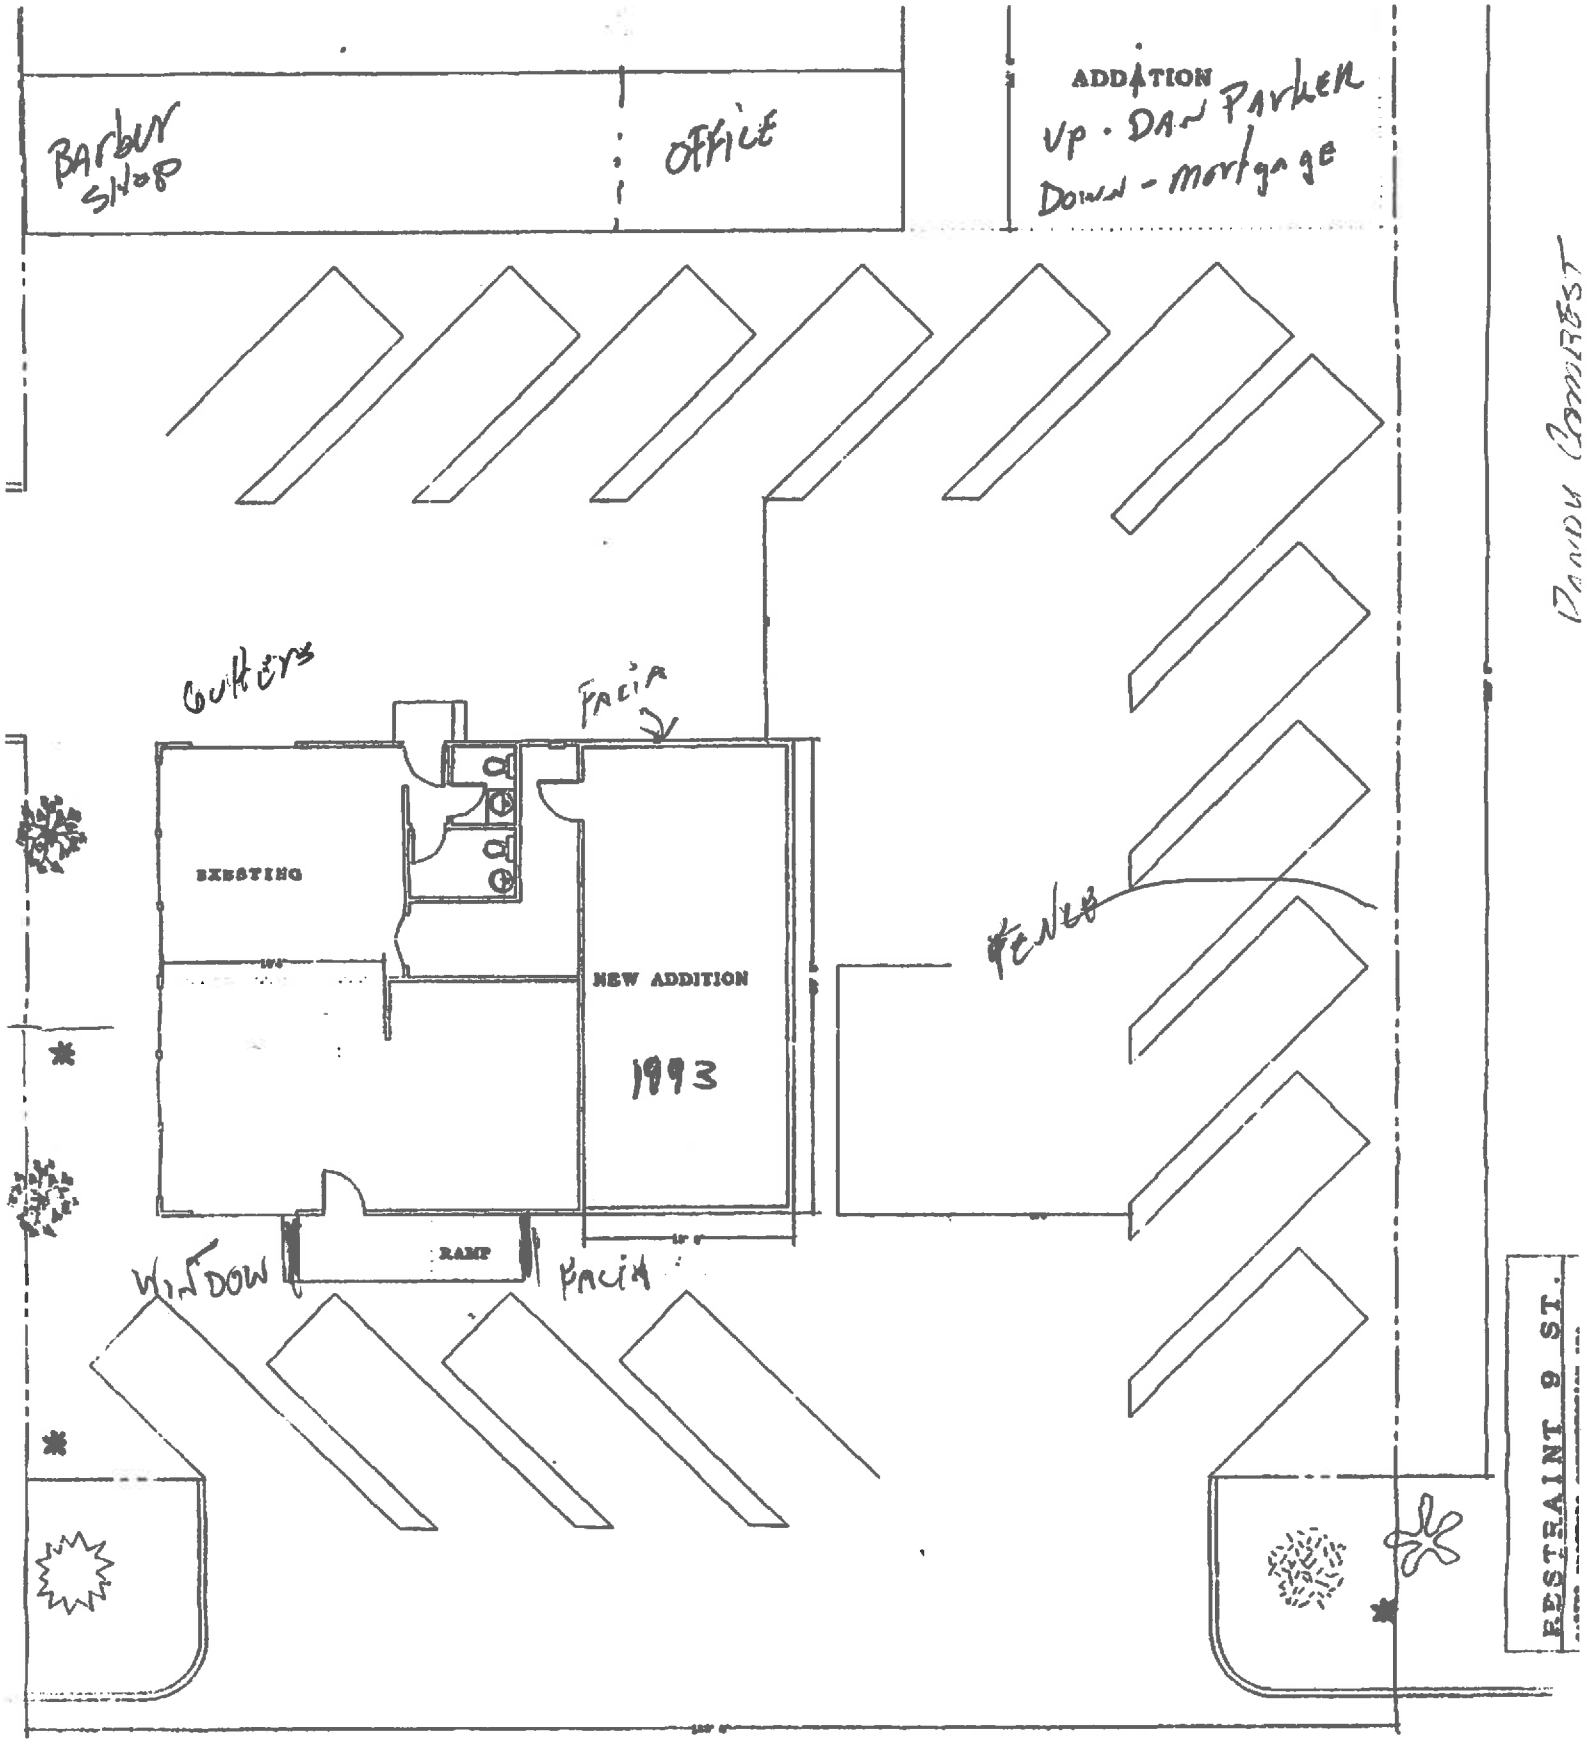

Barber Shop
Office
ADDATION
Up - Dan Parker
Down - mortgage
Dandy Comfrest
Gutters
Facia
EXESTING
NEW ADDITION
1993
Fence
RAMP
Window
Facia
RESTRAINT 9 ST.