ARCHITECTS
KRUSE & FITCH
888 ANDERSON FLORENCE, OR.

FOUNDATION PLAN 1/4" = 1'-0"
BASEMENT FLOOR PLAN @ 1/4" = 1'-0"
HEATING PLAN

A CITY HALL - LIBRARY BUILDING FOR
THE CITY OF FLORENCE
HIGHWAY 101 & 2D STREET
FLORENCE, OREGON

8 SEPT 66

2
OF 12

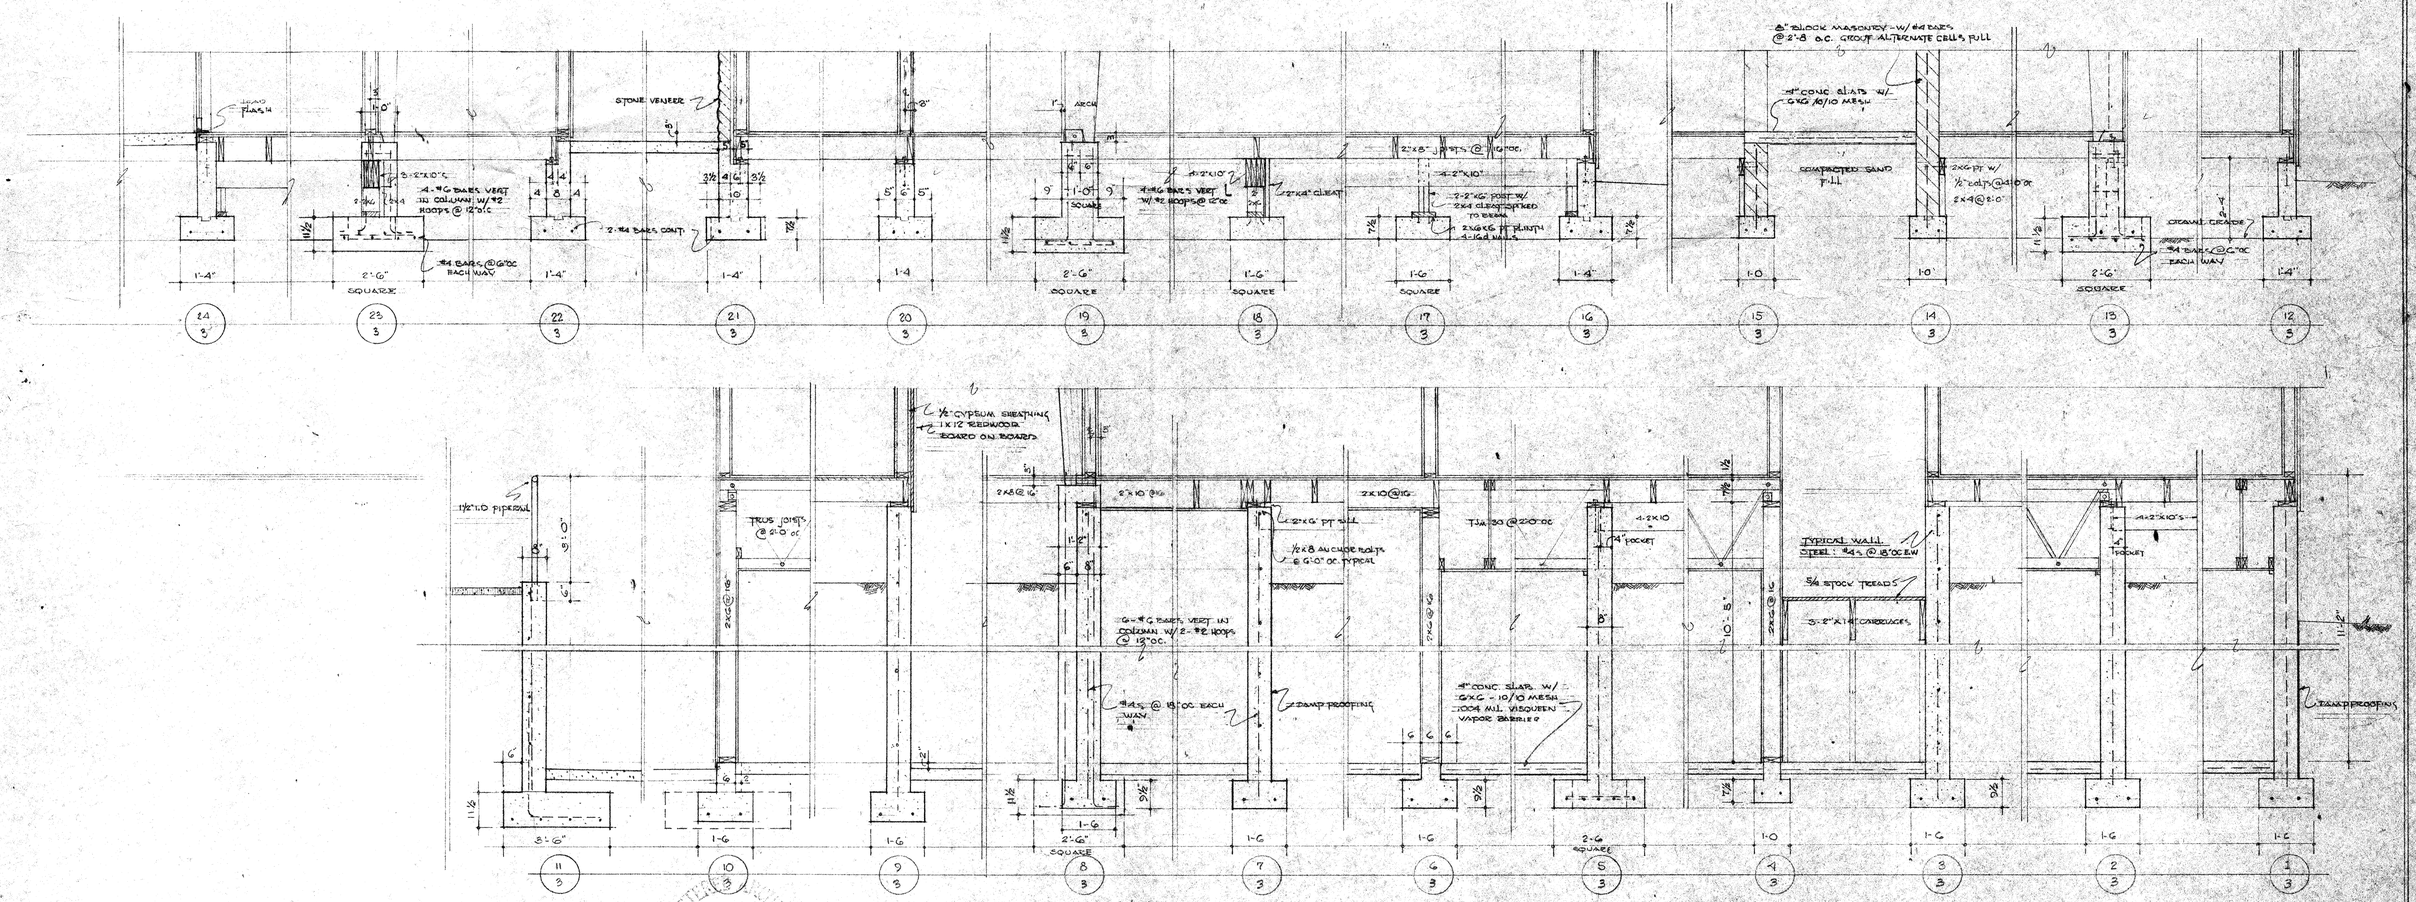

ARCHITECTS
KRUSE & FITCH
1833 ANDERSON - COOS BAY

FOUNDATION DETAILS @ ½" = 1'-0"

A CITY HALL - LIBRARY BUILDING FOR
THE CITY OF FLORENCE
HIGHWAY 101 & 2D. STREET
FLORENCE OREGON

23 NOV. 1966

3 OF 12

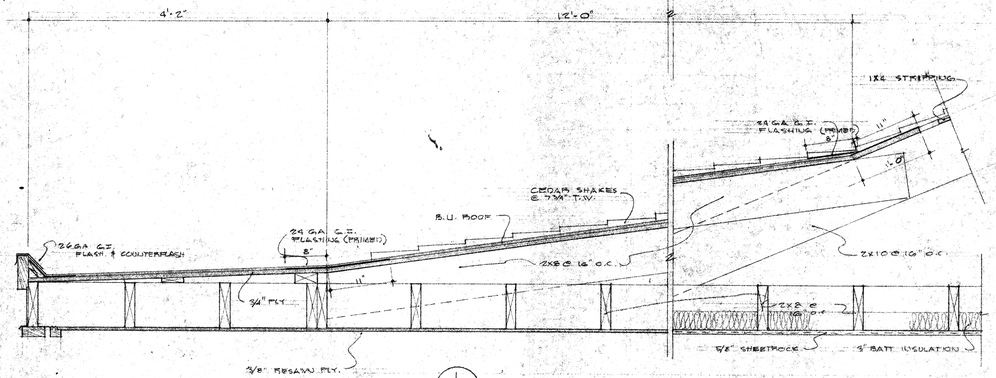

1/4 @ 1"=1'-0"

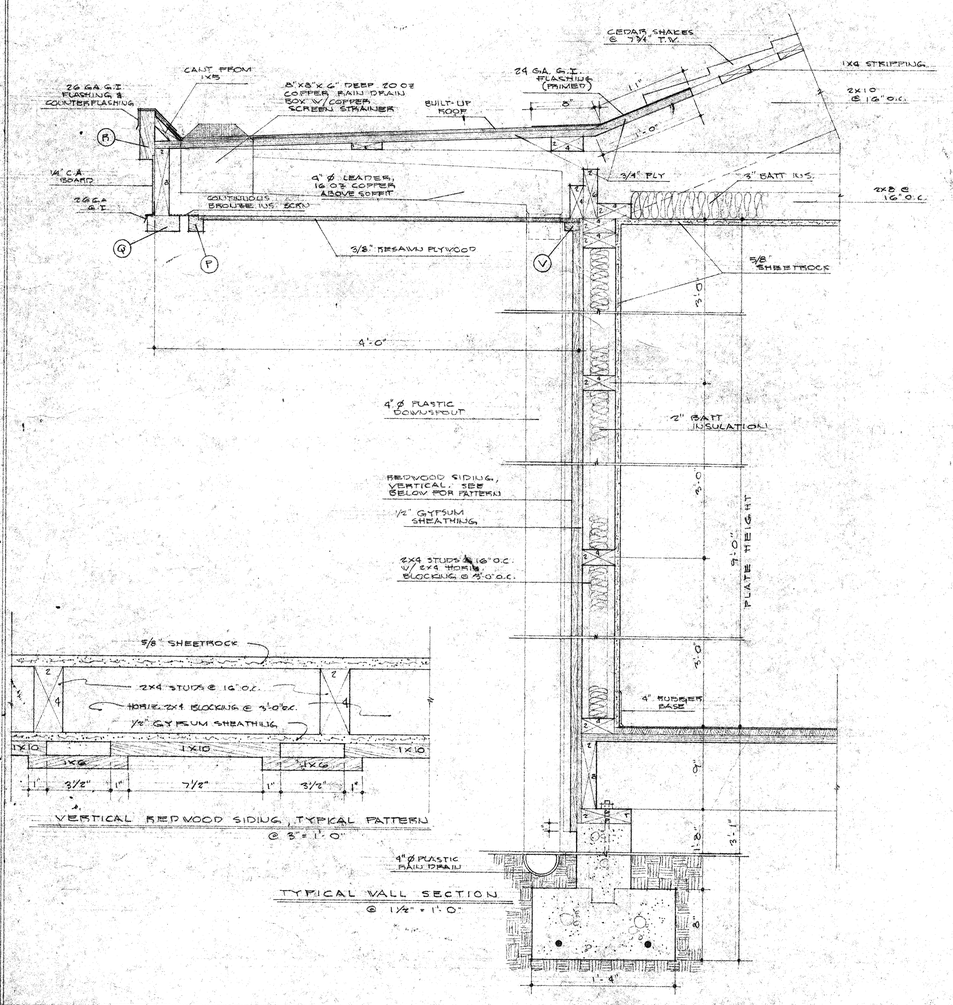

VERTICAL REDWOOD SIDING, TYPICAL PATTERN
@ 3"=1'-0"

TYPICAL WALL SECTION
@ 1 1/2"=1'-0"

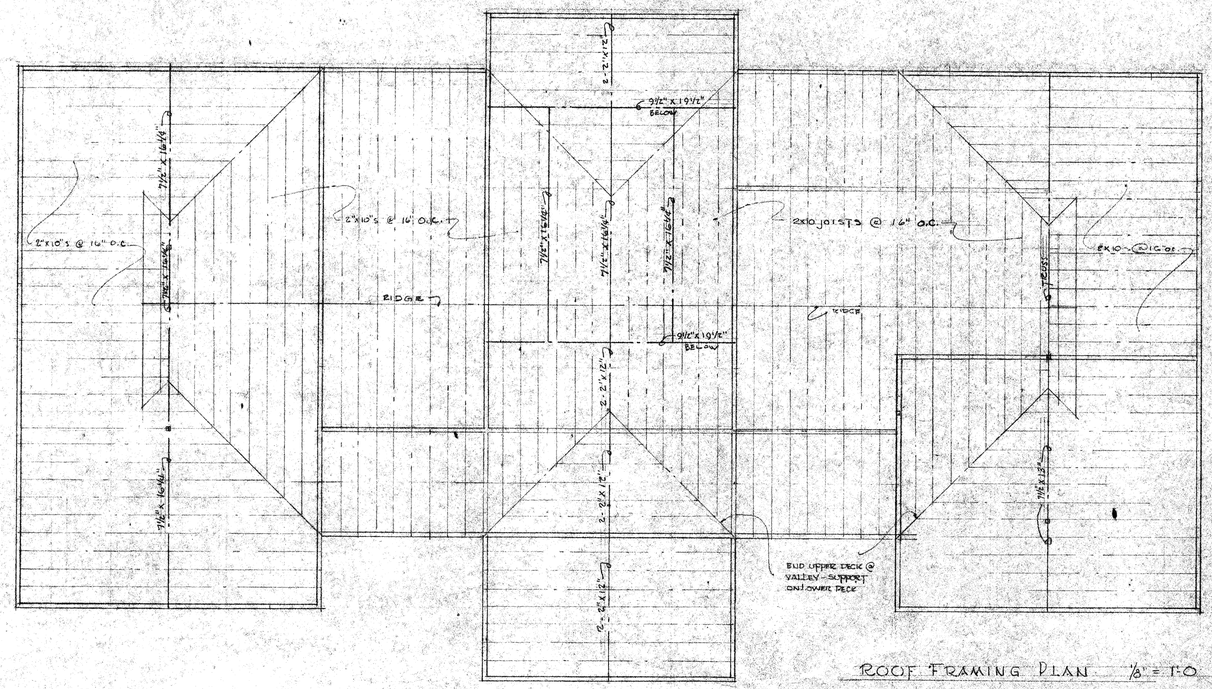

ROOF FRAMING PLAN 1/8"=1'-0"

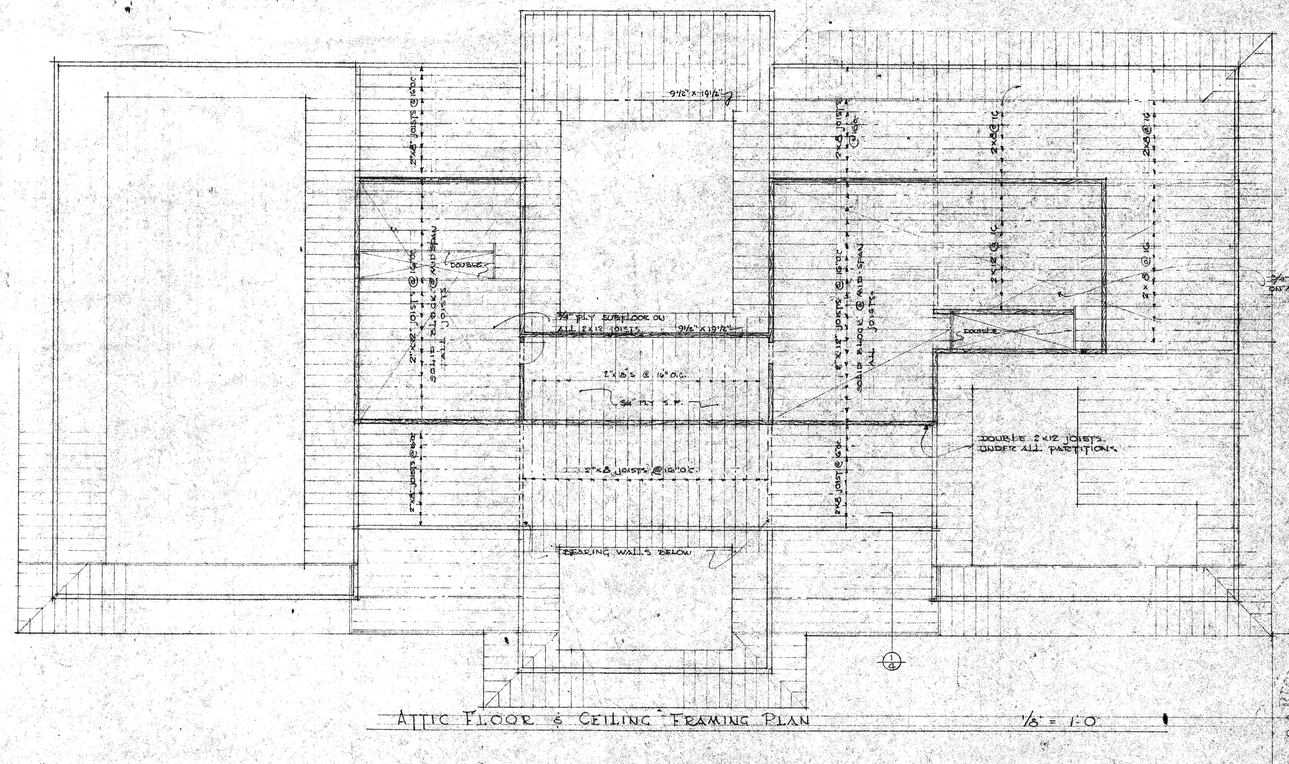
2X6 @16" O.C.
9 1/2" X 19 1/2"
2X6 @16" O.C.
DOUBLES
2X6 @16" O.C.
3/4" PLY SUBFLOOR ON ALL 2X12 JOISTS
9 1/2" X 19 1/2"
2X6 @16" O.C.
2X6 @16" O.C.
2X6 @16" O.C.
2X6 @16" O.C.
2X6 @16" O.C.
2X6 @16" O.C.
2X6 @16" O.C.
2X6 @16" O.C.
DOUBLES
2X6 @16" O.C.
2X6 @16" O.C.
2X6 @16" O.C.
2X6 @16" O.C.
2X6 @16" O.C.
2X6 @16" O.C.
2X6 @16" O.C.
2X6 @16" O.C.

LIBRARY 107

WORKROOM 108

COURTROOM & COUNCIL CHAMBERS 111

JUDGES CHAMBERS 114

JURY 113

MEN 117

WOMEN 116

HALL 119

ENGINEER 118

WORKROOM 125

ADMINISTRATION 120

STAIR 126

STAIR 127

STAIR 128

WOMEN 103

MEN 106

VESTIBULE 102

JAN. 105

VESTIBULE 104

LOBBY 101

FOYER 109

LOBBY 112

GENERAL OFFICE 124

RECORDER & TREASURER 121

VAULT 122

FILING 123

CONFERENCE 110

SEE SHEET NO. 12 FOR CABINET DETAIL PLAN

SOFFIT OVER

WOOD DECK

WALL GRILL BY HTG. CONTRACTOR

4" STEEL PIPE COL.

4'0 STEEL PIPE COL.

5'-0" RAILING

METAL TOILET PART.

METAL TOILET PARTITION & URINAL SCREEN

HTG. UNIT

FOLDING METAL GATE

MOSLER SAFE CO.

1x4 FURRING @ 16" O.C. W/ 5/8" SHEETROCK

RECESSED 9" FOR MAT

DOUBLE DR. CO.

BOOK RETURN

MAIN FLOOR PLAN @ 1/4"-1'-0"

ARCHITECTS KRUSE & LITCH 339 ANDERSON - COOS BAY

REGISTERED ARCHITECT Kruse & Litch COOS BAY, OREGON STATE OF OREGON

A CITY HALL & LIBRARY BUILDING FOR THE CITY OF FLORENCE

FLORENCE HIGHWAY 101 & 22 STREET OREGON

5 OF 12

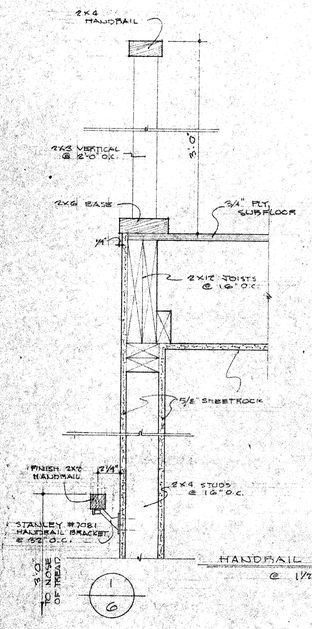

HANDRAIL DETAIL
@ 1 1/2" = 1'-0"

(1/6)

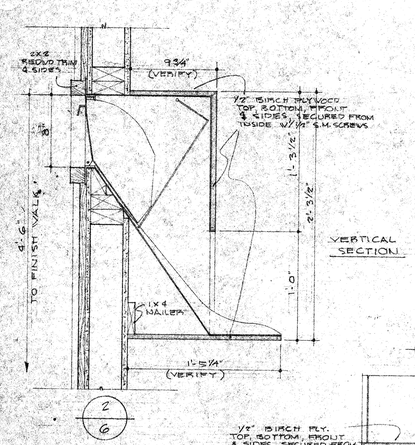

VERTICAL SECTION

(2/6)

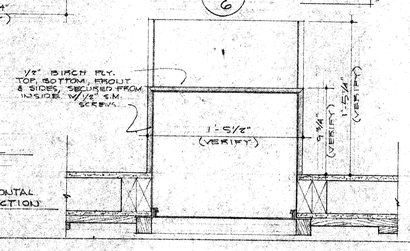

HORIZONTAL SECTION

(3/6)

BOOK - DEPOSITORY DETAILS
@ 1 1/2" = 1'-0"

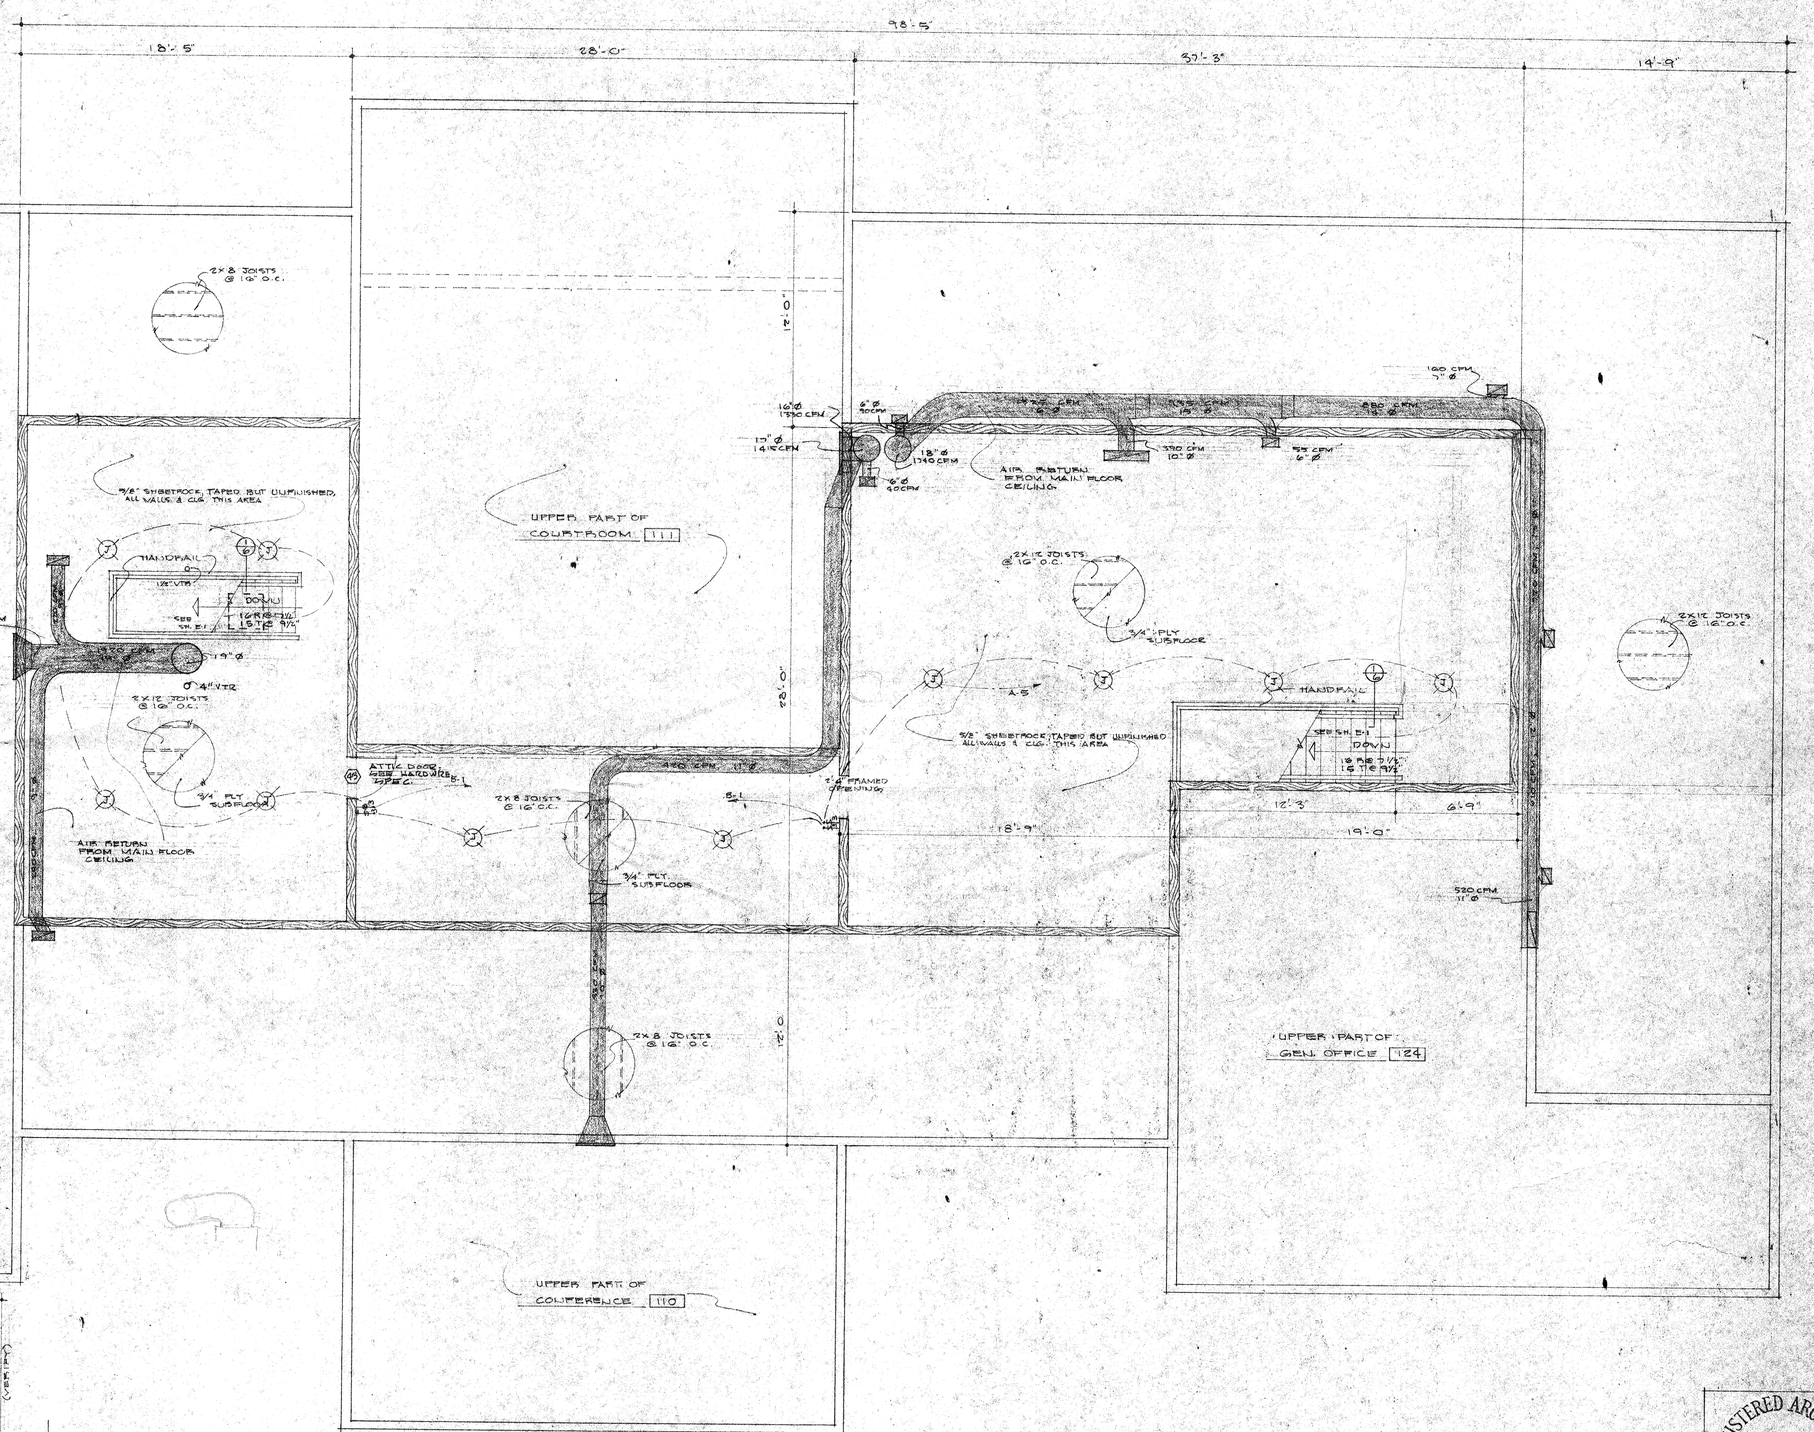

REGISTERED ARCHITECT
DALE A. FITCH
6670 PE
COOS BAY, OREGON
STATE OF OREGON

ARCHITECTS
KRUSE & FITCH
839 ANDERSON - COOS BAY

ATTIC FLOOR PLAN @ 1/4" = 1'-0"
HANDRAIL DETAIL @ 1 1/2" = 1'-0"
BOOK - DEPOSITORY DETAILS @ 1/4" = 1'-0"
HEATING PLAN (AIR RETURN SYSTEM)

A CITY HALL & LIBRARY BUILDING FOR THE CITY OF FLORENCE

HIGHWAY 101 & 2ND STREET

FLORENCE OREGON

25 NOV. 1966

6

OF 12

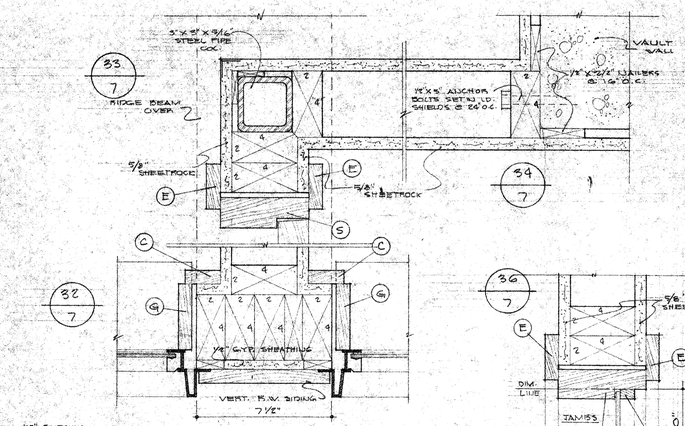

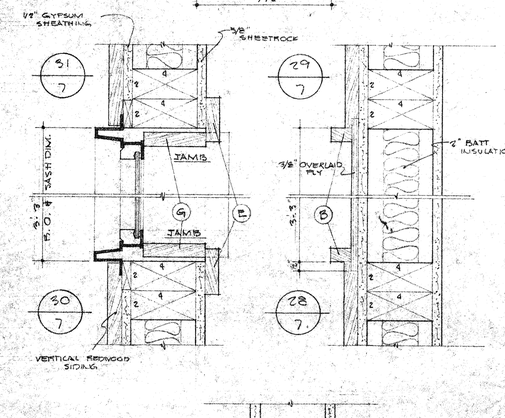

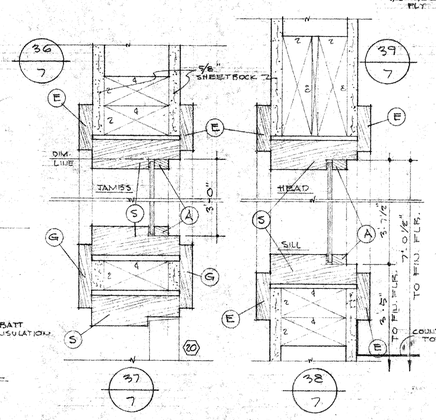

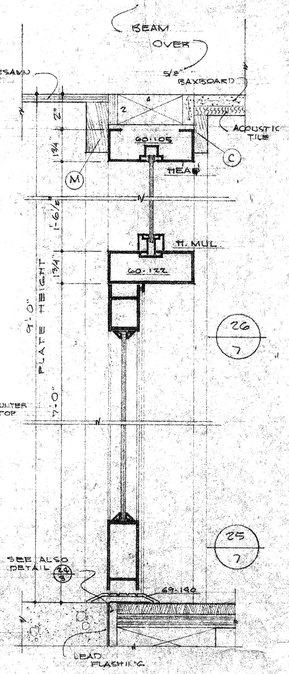

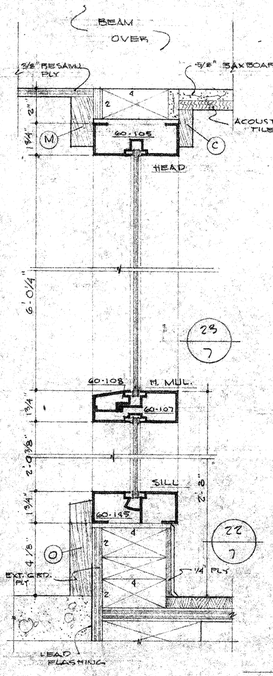

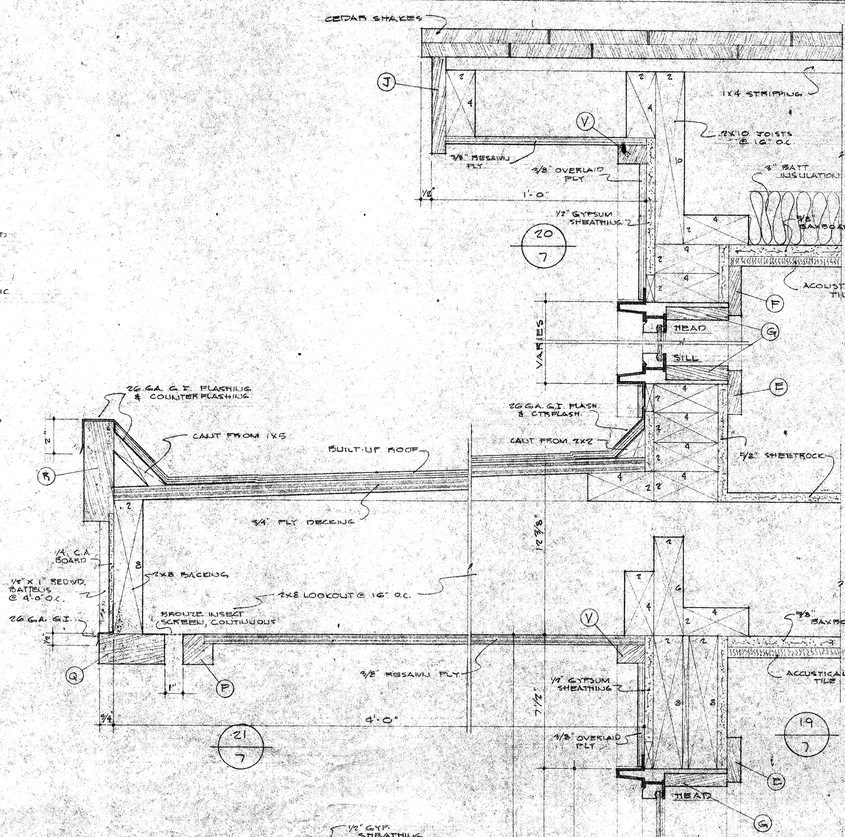

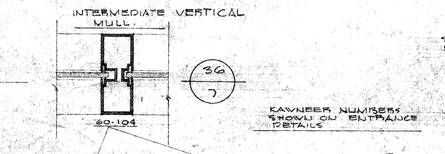

KANNEER NUMBERS SHOWN ON ENTRANCE DETAILS

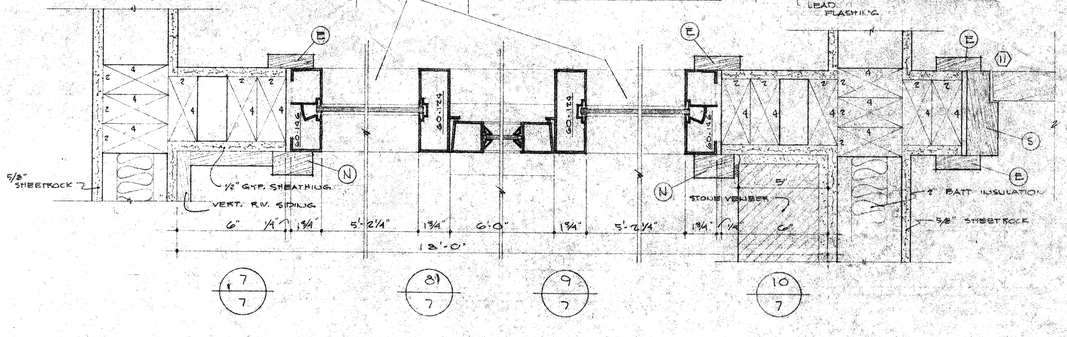

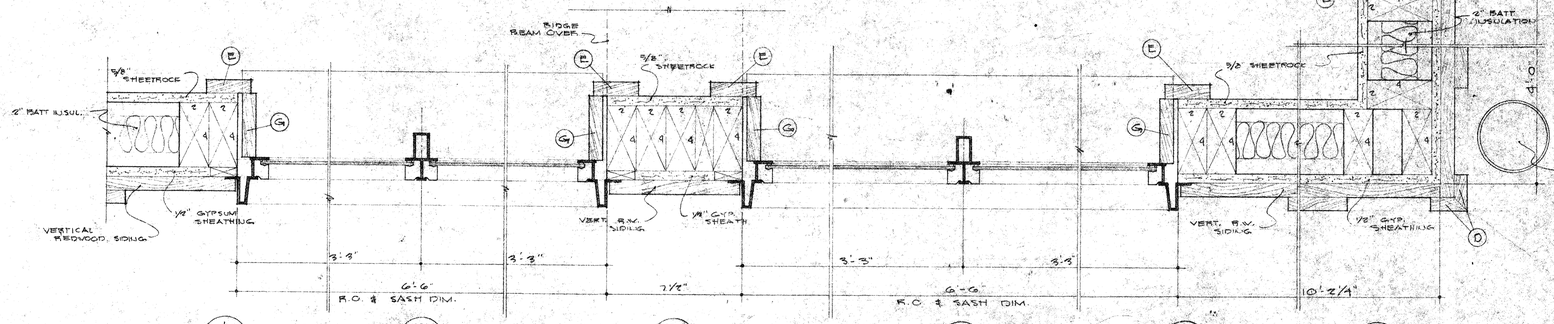

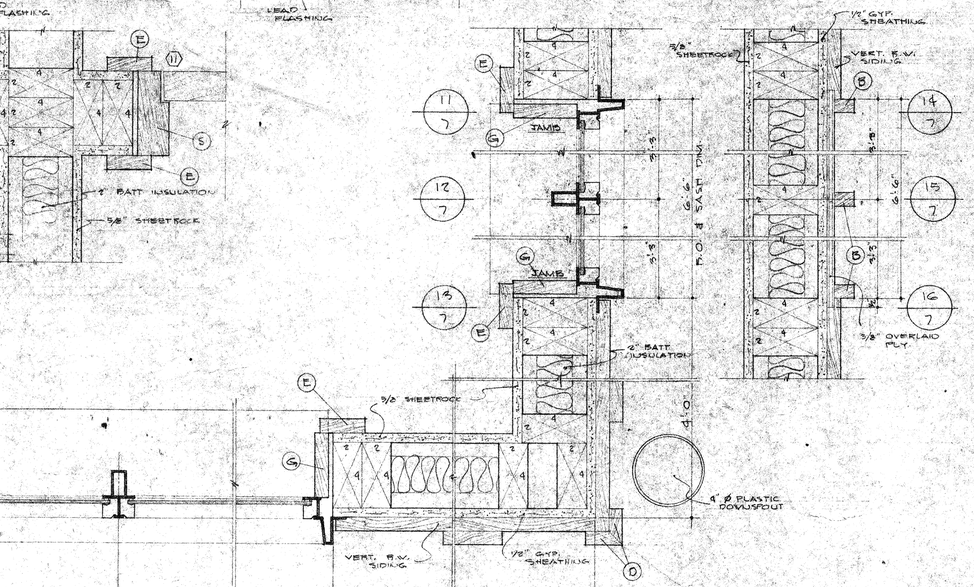

NOTE: SEE SHEET NO. 10 FOR MILLWORK DETAILS

REGISTERED ARCHITECT
DALE A. FITCH
COOS BAY, OREGON
STATE OF OREGON

ARCHITECTS
KRUSE & FITCH
235 ALDERSON • COOS BAY

PLAN DETAILS @ 3'-0"
WINDOW & DOOR DETAILS @ 3'-0"

A CITY HALL & LIBRARY BUILDING FOR
THE CITY OF FLORENCE
HIGHWAY 101 & 12TH STREET
FLORENCE — OREGON

23 NOV. 1966

7
OF 12

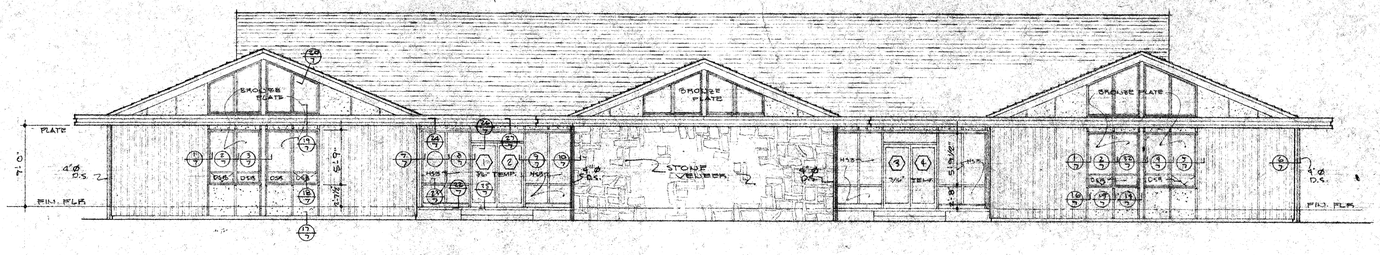

WEST ELEVATION

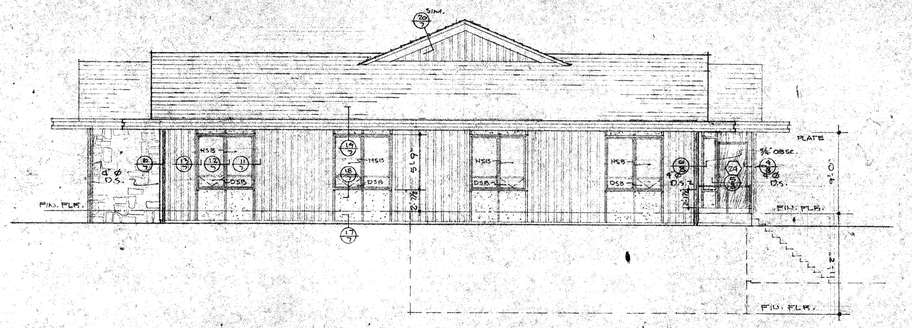

SOUTH ELEVATION

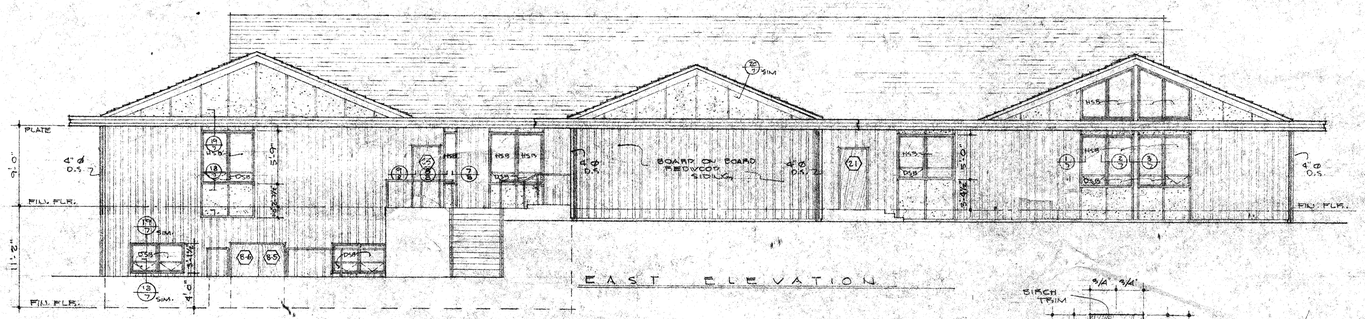

EAST ELEVATION

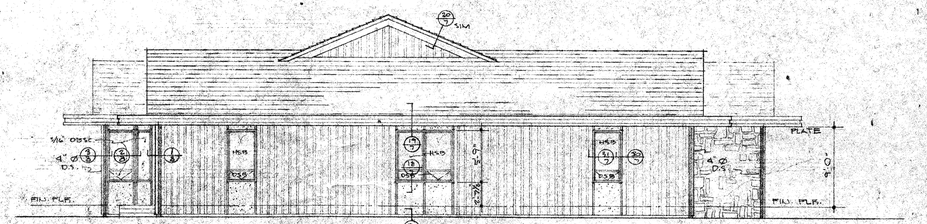

NORTH ELEVATION

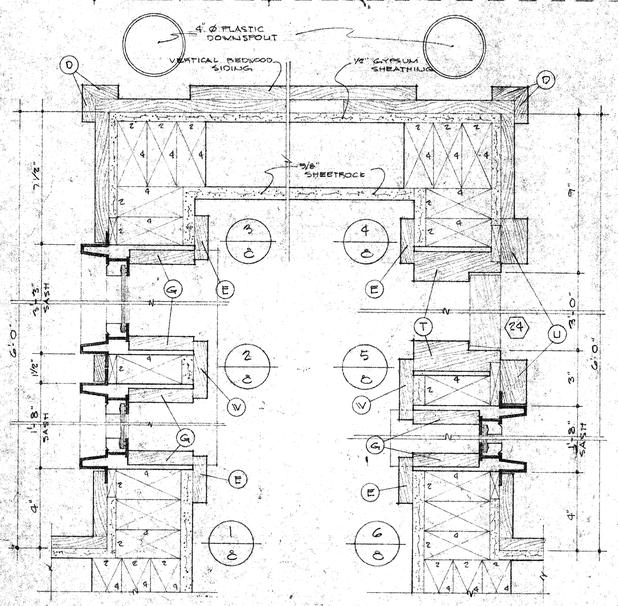

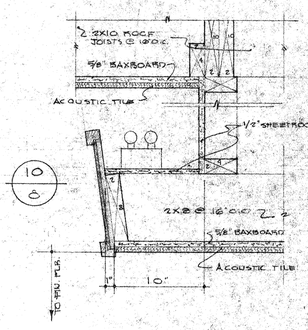

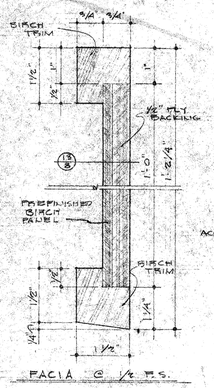

FACIA @ ½ F.S.

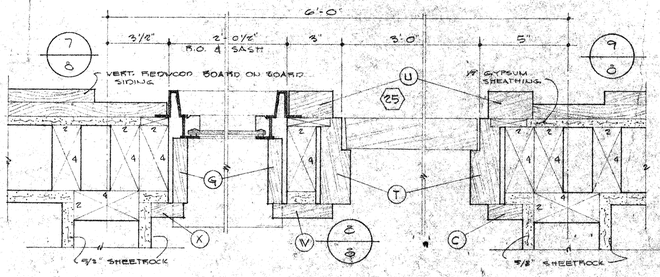

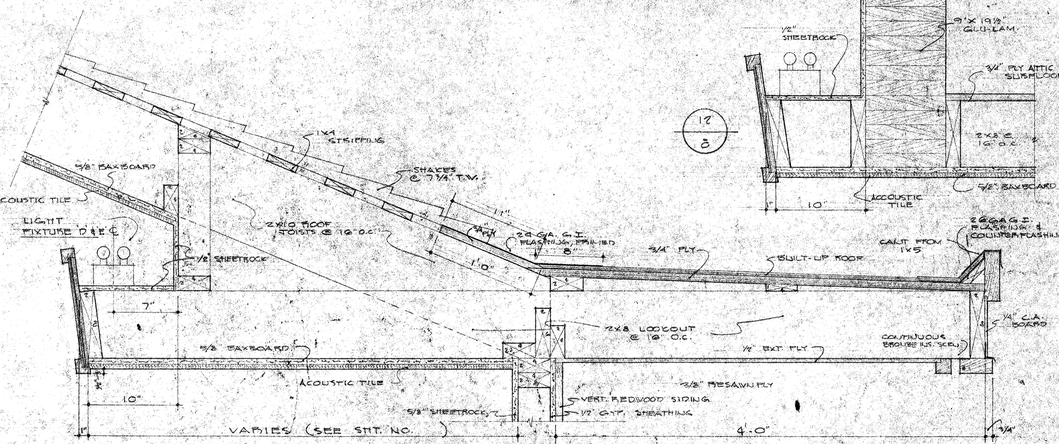

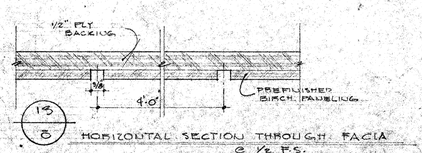

HORIZONTAL SECTION THROUGH FACIA @ ½ F.S.

REGISTERED ARCHITECTS
DALE A. FITCH
COOS BAY, OREGON
STATE OF OREGON

ARCHITECTS
KRUSE & FITCH
833 ANDERSON - COOS BAY

ELEVATIONS @ ⅛"-1'-0"
MISC. PLAN DETAILS @ 3"-1'-0"
SOFFIT LIGHTING DETAILS @ 1½"-1'-0"

A CITY HALL & LIBRARY BUILDING FOR
THE CITY OF FLORENCE
HIGHWAY 101 & 2ND STREET
FLORENCE — OREGON

23 NOV. 1968

8

OF 12

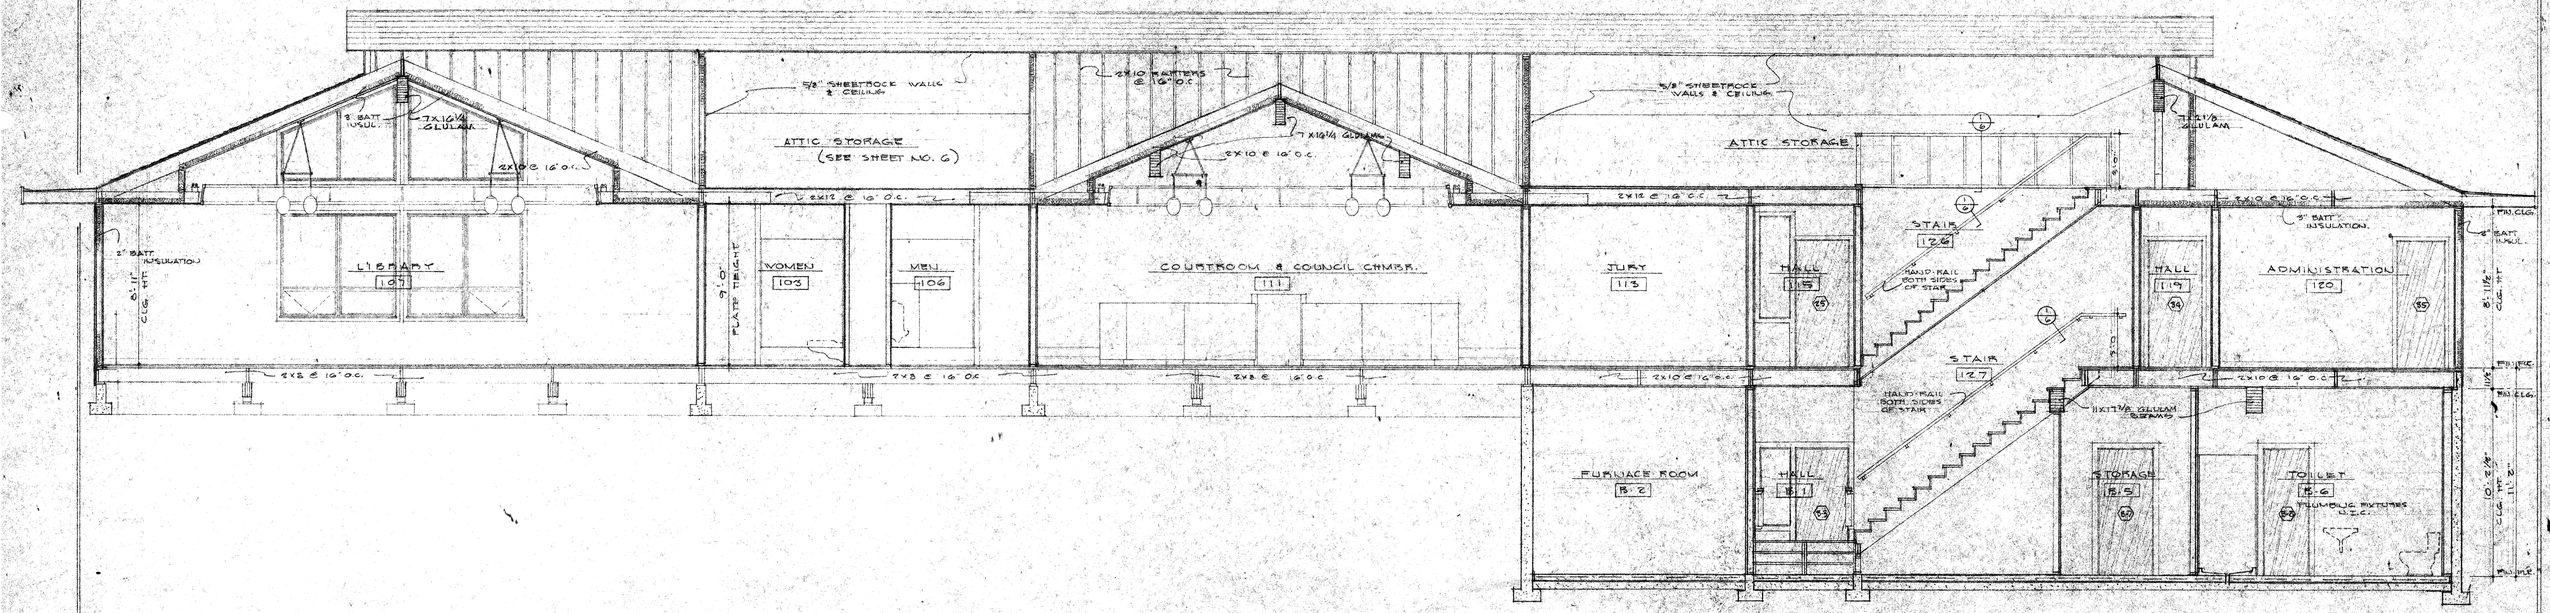

SECTION (A) @ ¼"-1'-0"

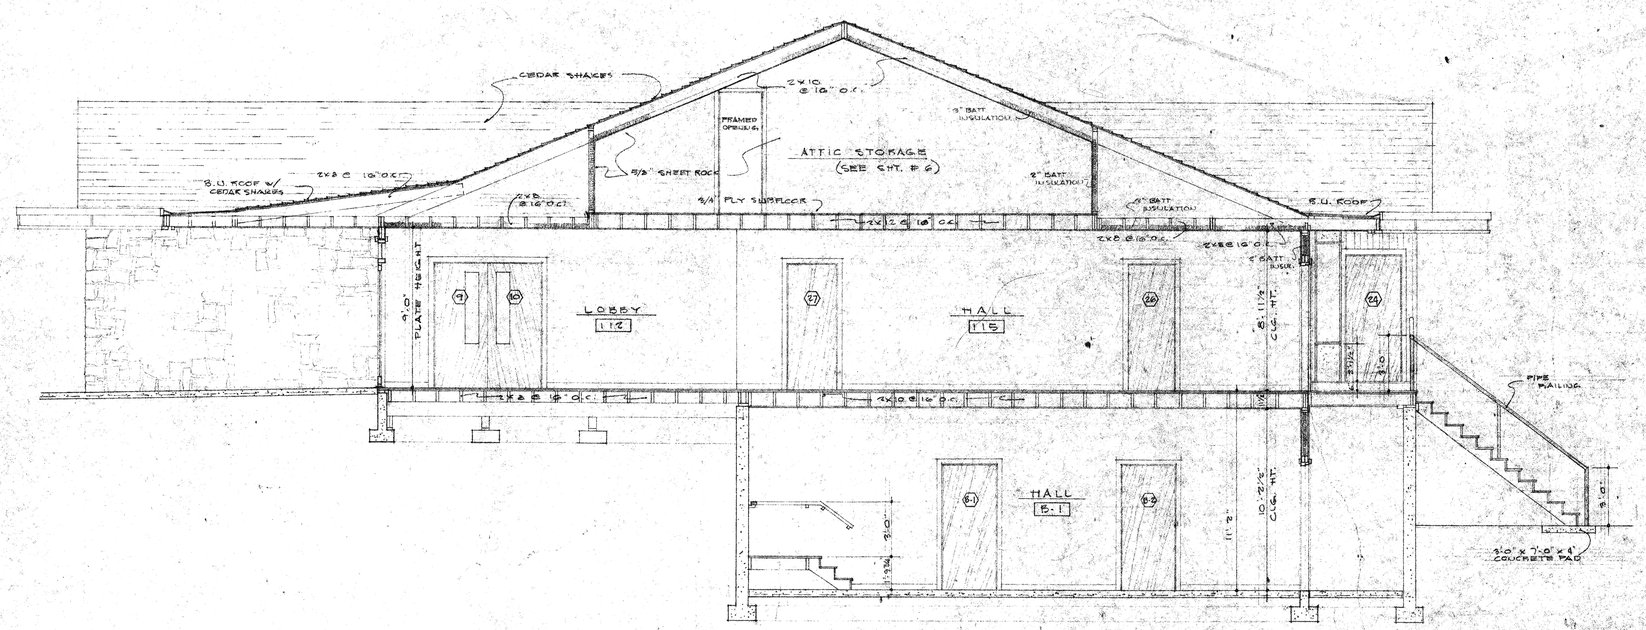

SECTION (B) @ ¼"-1'-0"

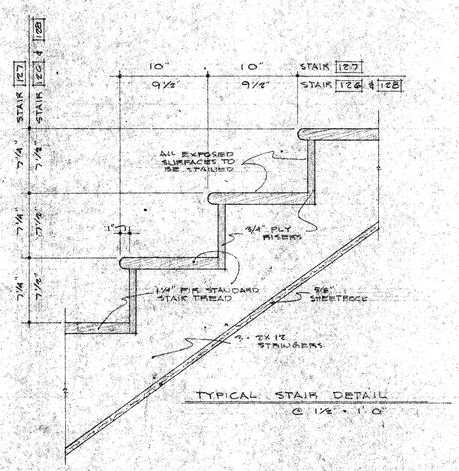

TYPICAL STAIR DETAIL
@ 1½"-1'-0"

REGISTERED ARCHITECT
DALE A. FITCH
COOS BAY, OREGON
STATE OF OREGON

ARCHITECTS
KRUSE & FITCH
895 ANDERSON - COOS BAY

BUILDING SECTIONS @ ¼"-1'-0"

A CITY HALL & LIBRARY BUILDING FOR
THE CITY OF FLORENCE
HIGHWAY 101 & 22 ST.
FLORENCE OREGON

23 NOV. 1966

9

OF 12

DOOR SCHEDULE

MARK	DIMENSION WIDTH	DIMENSION HEIGHT	DIMENSION THICKNESS	DOORS TYPE	DOORS MAT.	FRAMES DET. NO	FRAMES MAT.	LITES DET. NO	LITES MAT.	HARDWARE ITEM	HARDWARE STOP	REMARKS
B-1	3'-0"	7'-0"	1 3/4"	C	WOOD	10	WOOD			HW-9	401 B10	
B-2	3'-0"			C		6				HW-6	436 B10	
B-3	3'-0"			C		4 10				HW-5	—	
B-4	3'-0"			C		10				HW-10	401½ B10	
B-5	3'-0"			B		5 10				HW-12	—	
B-6	3'-0"			B		8					—	
B-7	2'-8"			C		10				HW-8	401 B10	
B-8	2'-8"	●	●	C	●	●	●			HW-11	436 B10	
1	3'-0"	7'-0"	1 3/4"	A	ALUM.	4 7	ALUM.			HW-1	—	
2	3'-0"			A							—	
3	3'-0"			A							—	
4	3'-0"			A	●	●	●				—	
5	3'-0"			B	WOOD	10	WOOD		¼" POLISHED WIRE GLASS	HW-2	436 B10	
6	3'-0"			B								
7	3'-0"			B								
8	3'-0"			B								
9	3'-0"			B								
10	3'-0"			B				●	●	●		
11	3'-0"			C						HW-4		
12	3'-0"			C						●		
13	3'-0"			C						HW-2		
14	3'-0"			C						●	●	
15	2'-4"			C						HW-7	—	
16	2'-6"			C						HW-8	436 B10	
17	2'-4"			C						HW-7	●	
18	2'-4"			C						●	436 B10	
20	3'-0"			B		●				HW-9	401 B10	
21	3'-0"			C		5 10				HW-6	—	
22	2'-8"			C		10				HW-10	401½ B10	
23	2'-8"			C		●				●	●	
24	3'-0"			C		5 10				HW-5	—	
25	3'-0"			C		●				●	—	
26	2'-8"			C		10				HW-10	436 B10	
27	2'-8"			C						●	●	
28	3'-0"			C						HW-9	401 B10	
29	3'-0"			C						●	●	
30	3'-0"			C						HW-10	401½ B10	
31	2'-4"			C						HW-7	436 B10	
32	2'-4"			C						●	●	
33	2'-4"			C						HW-11	●	
34	3'-0"			C						HW-10	401½ B10	
35	2'-8"			C								
36	3'-0"			C								
37	3'-0"			C		●						
38	3'-0"			C		12						
39	3'-0"			C		10						
40	2'-4"			C						HW-9	401 B10	
41	2'-4"			C						●	436 B10	
42	3'-0"	●		C						HW-10	401 B10	
43	2'-4"	6'-8"	●	C	●	●	●	●	●	SEE SPEC.	436 B10	(ATTIC DOOR)

ROOM FINISH SCHEDULE

MARK	OCCUPANCY	FLOORS: CONCRETE W/HARDENER	FLOORS: VINYL ASBESTOS TILE	FLOORS: CARPET	FLOORS: CERAMIC TILE	FLOORS: 1¼" PLK. STRIP TREAD, INT. STAIN	BASE: RUBBER	BASE: NONE	BASE: CERAMIC	WALLS BACKING: WOOD STUDS @ 16" O.C.	WALLS BACKING: & POURED CONCRETE	WALLS BACKING: ⅝" SHEETROCK	WALLS MATERIAL: ⅝" SHEETROCK	WALLS MATERIAL: CONCRETE	WALLS MATERIAL: PREFINISHED PANELING	WALLS MATERIAL: 4'-0" CER. TILE WAINSCOT	WALLS FINISH: FACTORY	WALLS FINISH: 3-CT. SEMI-GLS. ENAM. WALL	WALLS FINISH: INTERIOR LATEX FINISH	WALLS FINISH: NONE	CEILINGS BACKING: WOOD JOISTS @ 16" O.C.	CEILINGS BACKING: ⅝" BAYBOARD	CEILINGS BACKING: CONCRETE	CEILINGS MATERIAL: ⅝" SHEETROCK	CEILINGS MATERIAL: ACCOUSTIC TILE	CEILINGS MATERIAL: CONCRETE	CEILINGS FINISH: FACTORY	CEILINGS FINISH: 3-CT. SEMI-GLS. ENAM. WALL	CEILINGS FINISH: INTERIOR LATEX FIN.	CEILINGS FINISH: NONE	EXP. BMS.: INTERIOR STAIN FINISH	EXP. BMS.: STAIN & SEALER FINISH	WD. DRS. & FRAMES: FACTORY	H.M. DRS. & FRM.: 2-CT. SEMI-GLOSS ENAM.	CABINET: STAIN & SEALER FINISH	CABINET: 3-CT. SEMI-GLS ENAM. WOOD
	BASEMENT																																	
B-1	HALL	●						●		●											●										●			
B-2	FURNACE ROOM									●																								
B-3	STORAGE									●																								
B-4	RECREATION ROOM									●																					●			
B-5	STORAGE									●																								
B-6	TOILET	●						●		●											●										●			
	MAIN FLOOR																																	
101	LOBBY				●		●					●							●												●			
102	VESTIBULE		●				●								●				●															
103	WOMEN'S TOILET				●		●												●															
104	VESTIBULE				●		●								●				●															
105	JANITOR'S STORAGE				●		●												●															
106	MEN'S TOILET			●			●												●															
107	LIBRARY			●			●													●											●			
108	LIBRARIAN'S WORKROOM	●					●													●												●		
109	FOYER						●												●															
110	CONFERENCE ROOM						●													●														
111	COURTROOM & COUNCILCHMBR.						●													●												●		
112	LOBBY						●																											
113	JURY ROOM						●																											
114	JUDGE'S CHAMBERS						●																											
115	HALL						●																											
116	WOMEN'S TOILET						●																											
117	MEN'S TOILET						●																											
118	ENGINEER						●																											
119	HALL						●																											
120	ADMINISTRATION						●																											
121	RECORDER & TREASURER						●																											
122	VAULT						●																											
123	BILLING						●																											
124	GENERAL OFFICE						●																											
125	WORKROOM						●																											
126	STAIR						●																											
127	STAIR						●																											
128	STAIR						●																											
129	CLOSET						●																											

MARK	OCCUPANCY	CEILING HEIGHT	REMARKS
	BASEMENT		
B-1	HALL	10'-2½"	
B-2	FURNACE ROOM	10'-2½"	
B-3	STORAGE	10'-2½"	
B-4	RECREATION ROOM	10'-2½"	
B-5	STORAGE	10'-2½"	
B-6	TOILET	10'-2½"	
	MAIN FLOOR		
101	LOBBY	8'-11½"	
102	VESTIBULE	8'-11½"	
103	WOMEN'S TOILET	8'-11½"	
104	VESTIBULE	8'-11½"	
105	JANITOR'S STORAGE	8'-11½"	
106	MEN'S TOILET	8'-11½"	
107	LIBRARY	VARIES	8'-11" SOFFIT HEIGHT
108	LIBRARIAN'S WORKROOM	8'-11½"	
109	FOYER	8'-11½"	
110	CONFERENCE ROOM	VARIES	8'-11" SOFFIT HEIGHT
111	COURTRM. & COUNCILCHMBR.	VARIES	8'-11" SOFFIT HEIGHT
112	LOBBY	8'-11½"	
113	JURY ROOM	8'-11½"	
114	JUDGE'S CHAMBERS	8'-11½"	
115	HALL	8'-11½"	
116	WOMEN'S TOILET	8'-11½"	
117	MEN'S TOILET	8'-11½"	
118	ENGINEER	8'-11½"	
119	HALL	8'-11½"	
120	ADMINISTRATION	8'-11½"	
121	RECORDER & TREAS.	8'-11½"	
122	VAULT	8'-11½"	
123	BILLING	8'-11½"	
124	GENERAL OFFICE	VARIES	8'-11½" SOFFIT HEIGHT
125	WORKROOM	8'-11½"	
126	STAIR	—	
127	STAIR	—	
128	STAIR	—	
129	CLOSET	8'-11½"	

KEY: EAST / NORTH / SOUTH / WEST

DOOR TYPES

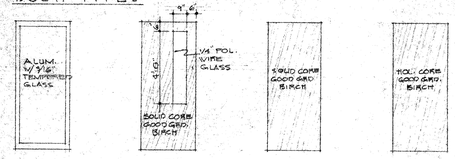

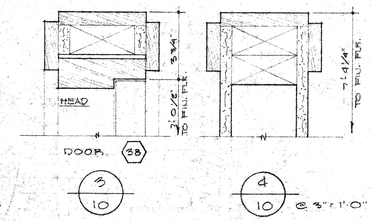

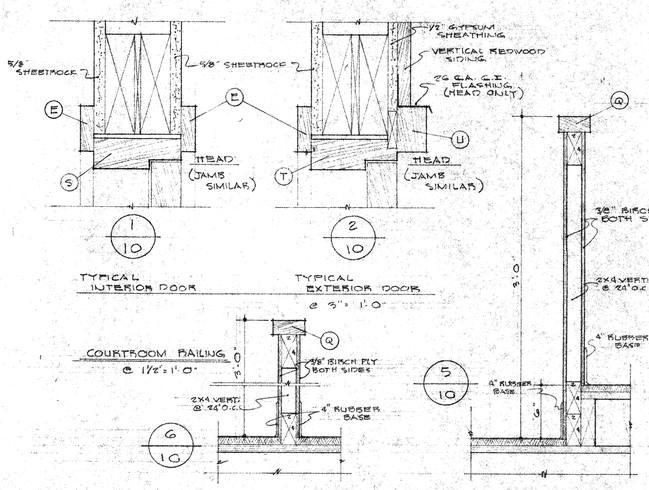

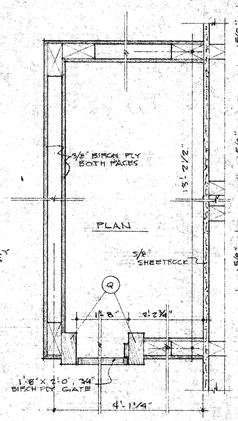

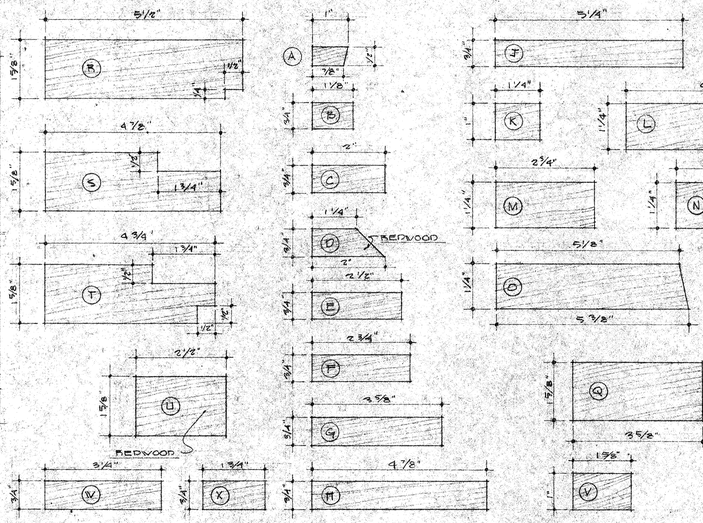

REGISTERED ARCHITECT · STATE OF OREGON · DALE A. HINN · COOS BAY, OREGON

· ARCHITECTS ·
KRUSE & FITCH
- COOS BAY

ROOM FINISH SCHEDULE
DOOR SCHEDULE
MILLWORK DETAILS
JURY BOX DETAILS

A CITY HALL & LIBRARY BUILDING FOR
THE CITY OF FLORENCE
HIGHWAY 101 & 2ND STREET
FLORENCE OREGON

23 NOV. 1966

10 OF 12

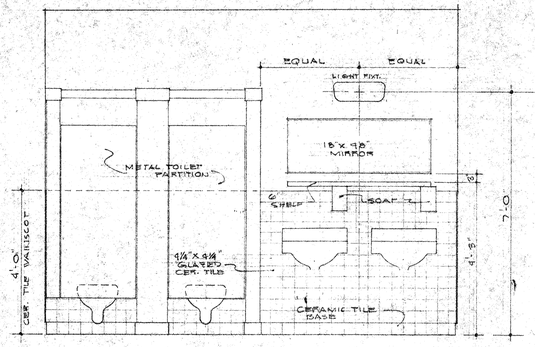

SOUTH WALL
WOMEN 103

1

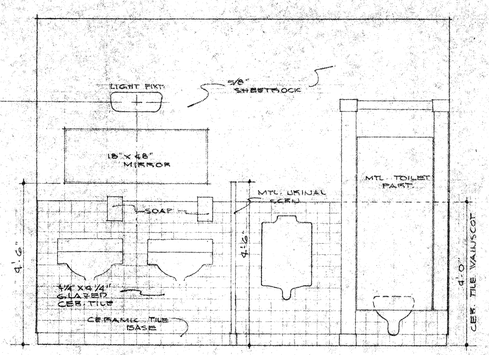

NORTH WALL
MEN 106

2

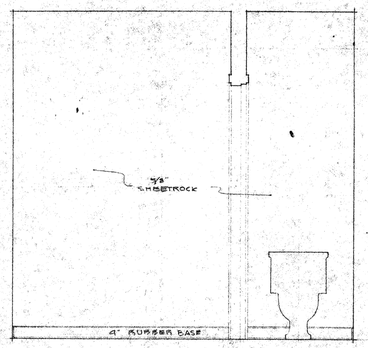

NORTH WALL
WOMEN 116

3

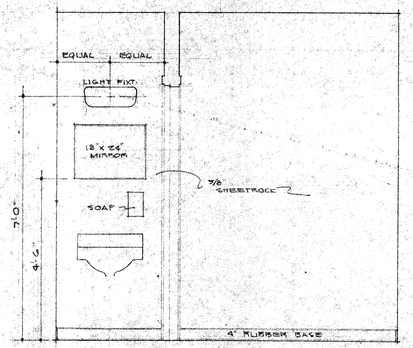

SOUTH WALL
WOMEN 116

4

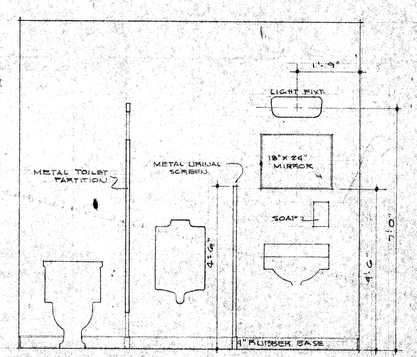

SOUTH WALL
MEN 117

5

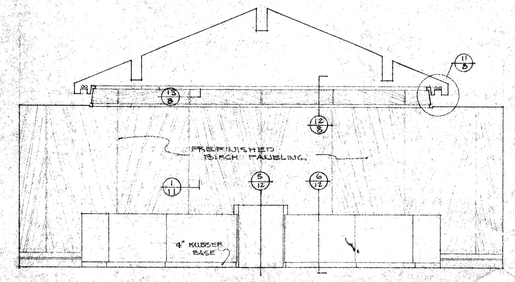

EAST WALL
COURTROOM 111 @ ¼"=1'-0"

6

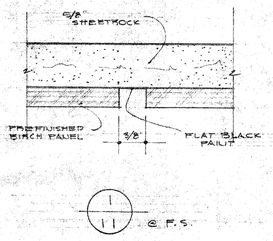

1/11 @ F.S.

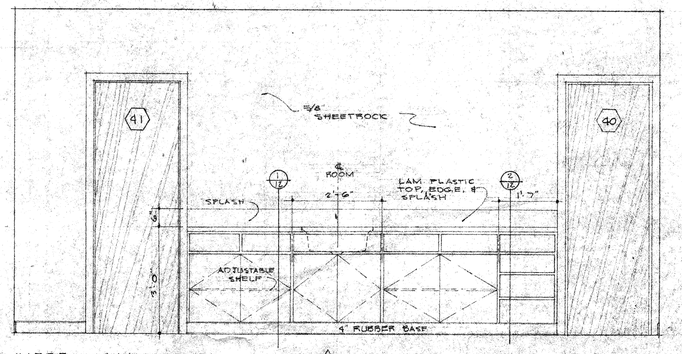

WEST WALL
WORKROOM 108

7

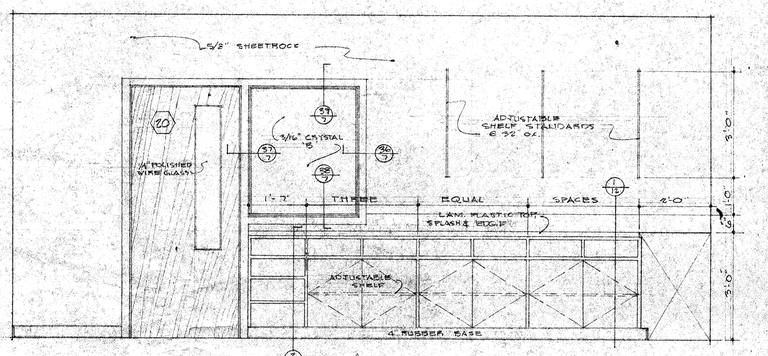

NORTH WALL
WORKROOM 108

8

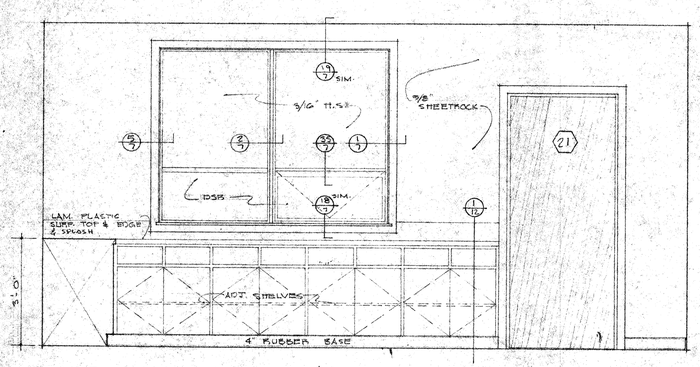

EAST WALL
WORKROOM 108

9

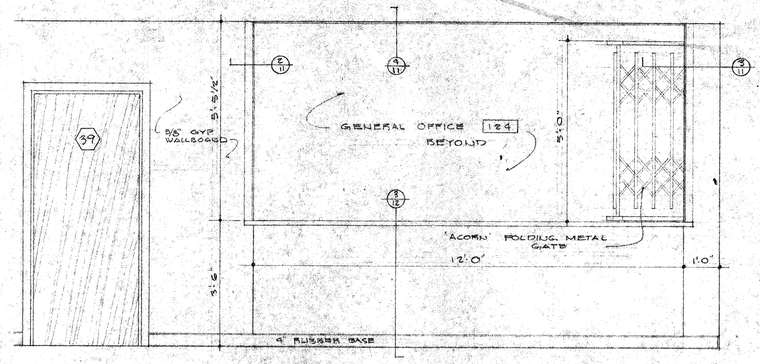

SOUTH WALL
LOBBY 112

10

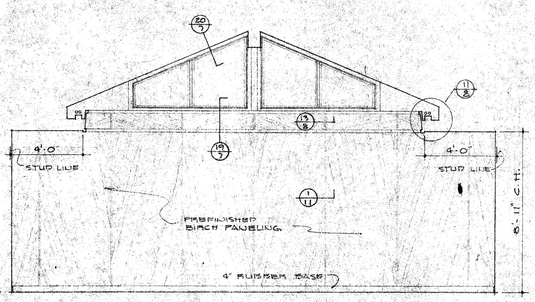

WEST WALL
CONFERENCE 110 @ ¼"=1'-0"

11

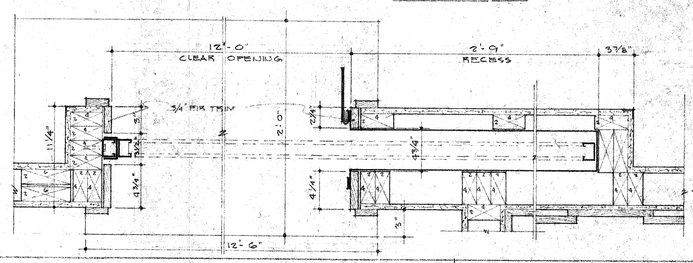

2/11

3/11

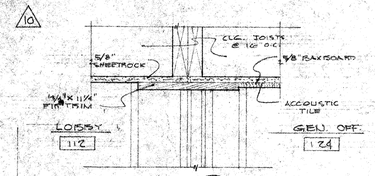

4/11

FOLDING GATE DETAILS
@ 1½"=1'-0"

REGISTERED ARCHITECT
OREGON
DALE N. FITCH
COOS BAY, OREGON
STATE OF OREGON

ARCHITECTS
KRUSE & FITCH
333 ANDERSON - COOS BAY

INTERIOR ELEVATIONS
SCALE: ½"=1'-0" OR AS NOTED
FOLDING GATE DETAILS @ 1½"=1'-0"

A CITY HALL & LIBRARY BUILDING FOR
THE CITY OF FLORENCE
HIGHWAY 101 & 2ND STREET
FLORENCE OREGON

23 NOV. 1966
11
OF 12

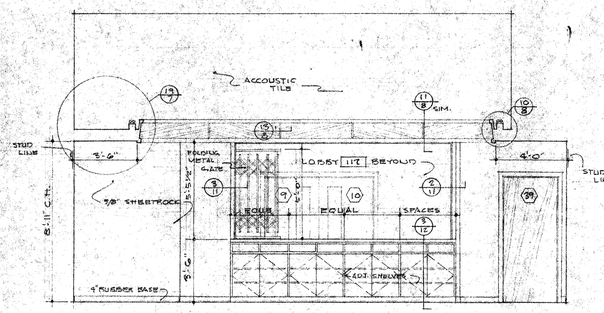

NORTH WALL
GENERAL OFFICE 124 @ 1/4" = 1'-0" 12

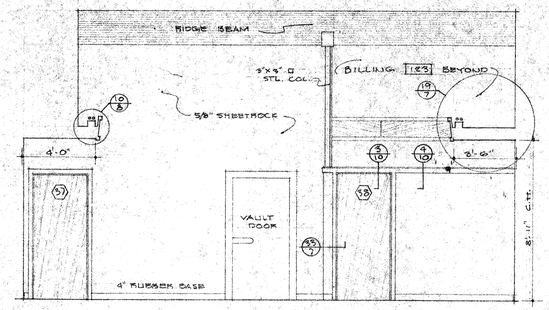

SOUTH WALL
GENERAL OFFICE 124 @ 1/4" = 1'-0" 13

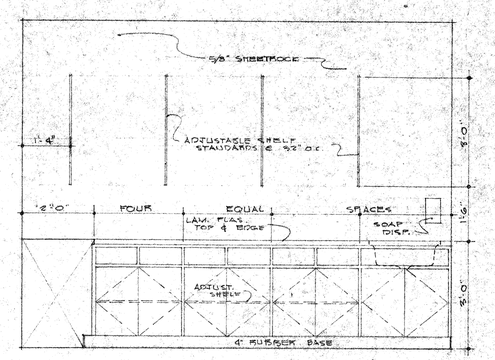

NORTH WALL
WORKROOM 125 @ 1/2" = 1'-0" 14

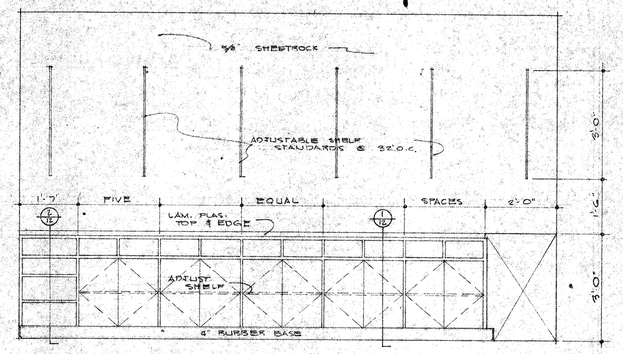

WEST WALL
WORKROOM 125 @ 1/2" = 1'-0" 15

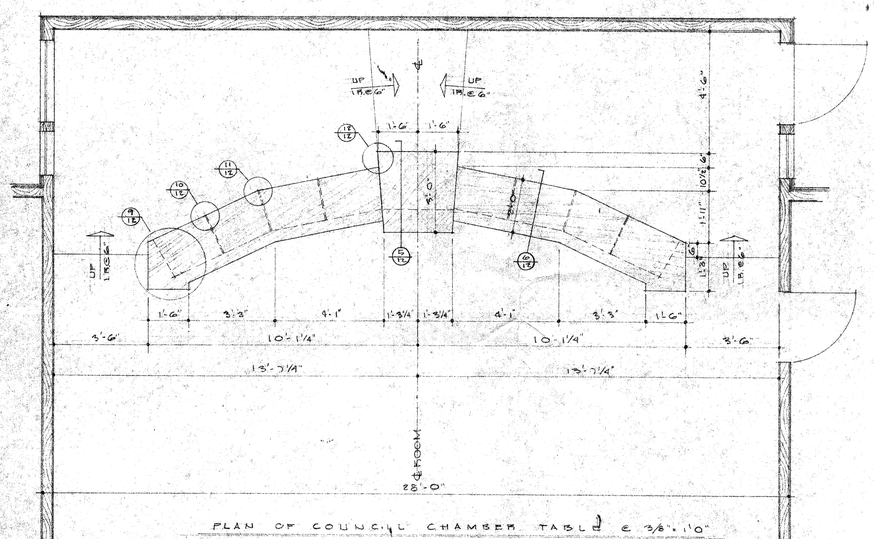

PLAN OF COUNCIL CHAMBER TABLE @ 3/8" = 1'-0"

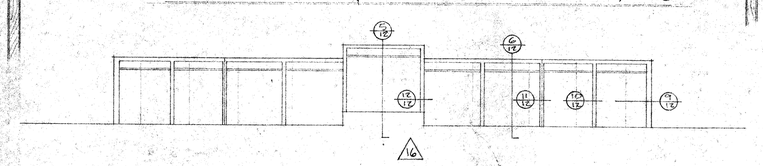

EAST ELEVATION OF COUNCIL CHAMBER TABLE @ 3/8" = 1'-0" 16

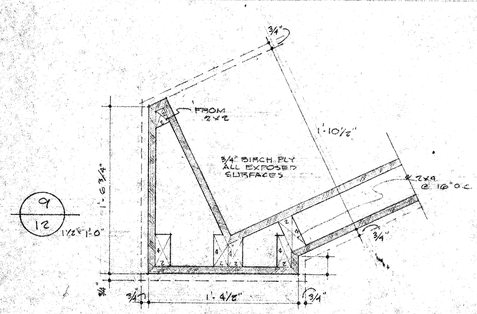

9/12 1 1/2" = 1'-0"

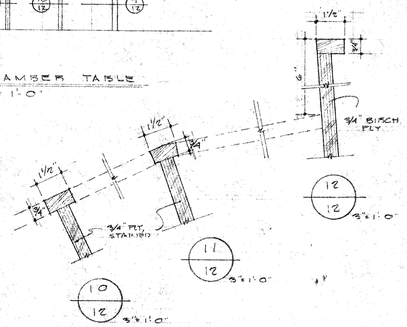

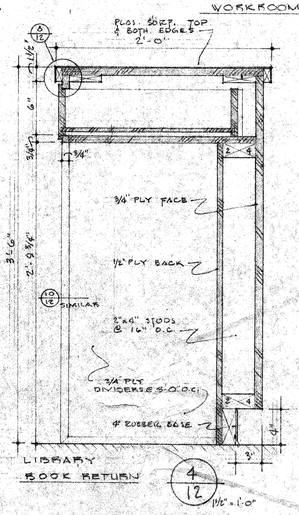

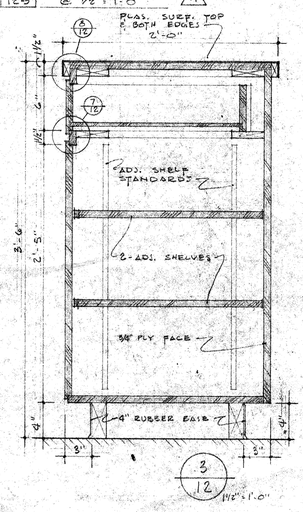

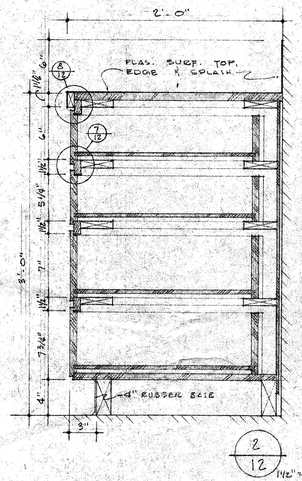

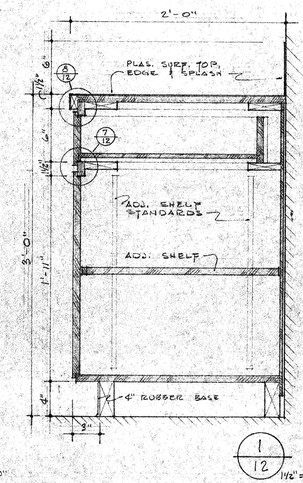

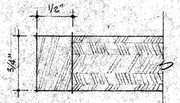

TYP. SHELF EDGE BAND EXCEPT WHERE OTHERWISE NOTED P.S.

NOTE:
ALL EXPOSED WOOD SURFACES ON CABINETS TO BE GOOD GRADE NO. 1 BIRCH.

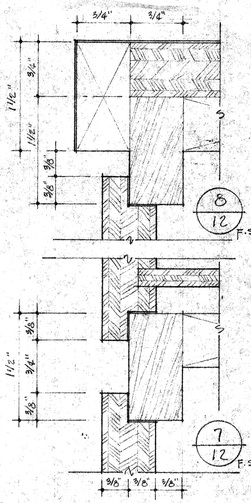

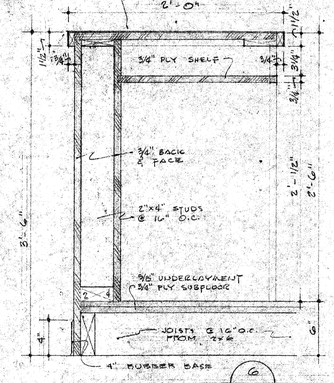

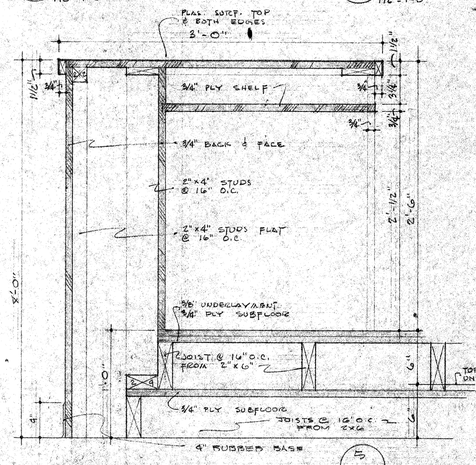

REGISTERED ARCHITECT
DALE A. FITCH
COOS BAY, OREGON
STATE OF OREGON

ARCHITECTS
KRUSE & FITCH
233 ANDERSON — COOS BAY

INTERIOR ELEVATIONS
SCALE AS NOTED
CABINET DETAILS
SCALE AS NOTED

A CITY HALL & LIBRARY BUILDING FOR
THE CITY OF FLORENCE
HIGHWAY 101 & 22 STREET
FLORENCE OREGON

23 NOV. 1966
12
OF 12

LIBRARY 107

WOMEN 103

MEN 106

VEST. 108

JAN. 105

VEST. 109

WORKROOM 108

LOBBY 101

FOYER 100

COURTROOM & COUNCIL CHAMBER 111

CONF. 110

JUDGES CHAMBERS 114

JURY 115

HALL 116

LOBBY 117

WOMEN 116

MEN 117

HALL 119

WORKROOM 125

STAIR 126

STAIR 127

ENGINEER 118

ADMINISTRATION 120

REC. & TREAS. 121

VAULT 122

CLERK'S OFFICE 124

EMERGENCY

EMERG. CIRC. #1

DOWN TO PORCH LIGHT

TO YARD LIGHTS SEE SHEET #1

NOTE: SEE SHEET NO. 6 FOR ATTIC LIGHTING

REGISTERED ARCHITECT
DALE A. FITCH
COOS BAY, OREGON
STATE OF OREGON

ARCHITECTS
KRUSE & FITCH
833 ANDERSON - COOS BAY

MAIN FLOOR ELECTRICAL PLAN 1/4"=1'0"

A CITY HALL & LIBRARY BUILDING FOR
THE CITY OF FLORENCE
HIGHWAY 101 & 2ND STREET
FLORENCE OREGON

23 NOV 1966

E-1

OF 2

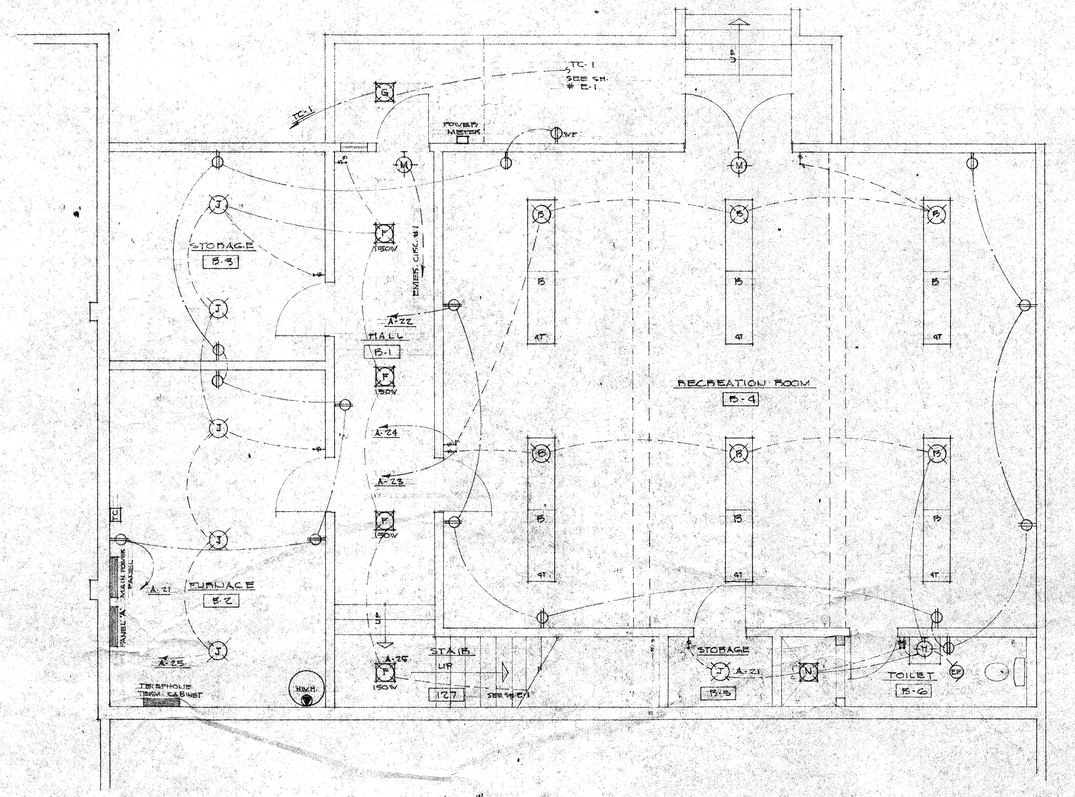

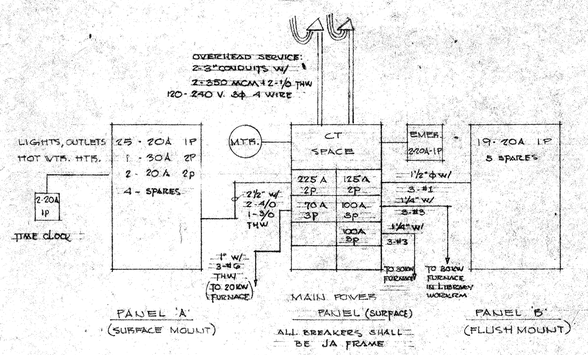

RISER DIAGRAM

LIGHTING LOAD: 71 KW (1 PHASE)
HEATING LOAD: 80 KW (3 PHASE)

ELECTRICAL SCHEDULE

FIXTURES

A	2T	WESTINGHOUSE TRIUMPH, ER 240 RP.WOK, SURFACE MOUNT, 2-F40 LAMPS
B	4T	WESTINGHOUSE TRIUMPH, ER 440 RP.WOK, SURFACE MOUNT, 4-F40 LAMPS
C	4T	SAME AS 'B', SUSPENDED TO 9'-0", FINISH FLOOR TO LOWEST POINT OF FIXTURE, 4-F40 LAMPS.
D	2T	WESTINGHOUSE STRIPLINER 2T 296 H, SURFACE MOUNT COVE LIGHTING, 2-F40T12/HO LAMPS
E	4T	WESTINGHOUSE STRIPLINER 4T 248 H, SURFACE MOUNT COVE LIGHTING, 2-F48T12/HO LAMPS
F		PRESCOLITE PRESLOK 1015-6619 RECESSED, 150 W.; DROP OPAL GLASS
G		PRESCOLITE ASTRALUME (SQUARE) 978-582, RECESSED, 150W
H		PRESCOLITE WB-19, WALL MOUNT, 2-100W
J		KEYLESS PORCELAIN RECEPTICAL
K		PRESCOLITE OPAL LUMINAIRES 561-C, W/B-103 OR B-104 SPREADER AS REQUIRED. SUSPENDED TO 8'-6" FIN FLR. TO BOT. OF GLOBE.
L		PRESCOLITE PRESLOK 1514-6619, RECESSED, 200W DROP OPAL GLASS
M		EXIT LIGHT - PRESCOLITE 3N-54, 2-75W, 6" RED LETTERS ON WHITE, W/DOWNLIGHT, WALL MOUNT @ 6" ABOVE DOOR HEAD.
N		PRESCOLITE SHOWER LIGHT # 630 RECESSED, 75W, DROP OPAL GLASS, W/FELT GASKET.
P		PRESCOLITE POST LIGHT # 6906, 16" DIAM. SPHERE W/RAINDROP GLASS, 150 W CLR. 'A' LAMP, TYPE BE-1 POST

SYMBOLS

	DUPLEX OUTLET
WP	WATERPROOF DUPLEX OUTLET
EF	EXHAUST FAN
	SPECIAL PURPOSE OUTLET, AS NOTED
	TELEPHONE OUTLET
T	THERMOSTAT
TC	TIME-CLOCK
C	CLOCK OUTLET
	SINGLE POLE SWITCH
	3 WAY SWITCH
	ELECTRIC HEAT UNIT
	DUPLEX OUTLET UNDER CABINET
	FLOOR OUTLET
	FLOOR TELEPHONE JACK
AV	AUDIO-VISUAL OUTLET

REGISTERED ARCHITECT · DALE A. FITCH · COOS BAY, OREGON · STATE OF OREGON

ARCHITECTS
KRUSE & FITCH
833 ANDERSON • COOS BAY

BASEMENT ELECTRICAL PLAN @ 1/4"=1'0"
ELECTRICAL FIXTURE SCHEDULE
RISER DIAGRAM

A CITY HALL & LIBRARY BUILDING FOR
THE CITY OF FLORENCE
HIGHWAY 101 & 2ND STREET
FLORENCE OREGON

29 NOV. 1966
E-2
OF 2

4" Ø PLASTIC RAINDRAIN THROUGH CURB

4" Ø PLAS. RAINDRAIN

4" Ø PLAS. D.S.

EXISTING 4" W TO BASEMENT

4" W TO BASEMENT TO TIE INTO EXISTING (SEE SH. P-2)

4" Ø PLAS. RAINDRAIN

4" Ø PLAS. D.S.

4" Ø PLAS. D.S.

4" Ø PLAS. RAINDRAIN

2" Ø CONCRETE RAINDRAIN UNDER DRIVE-WAY & THRU CURB

4" Ø PLAS. D.S.

4" Ø PLAS. D.S.

4" Ø PLAS. D.S.

4" Ø PLAS.

4" Ø PLAS.

4" Ø PLAS.

4" Ø PLAS.

4" Ø PLAS. THROUGH CURB

R.D

P-9

P-1 P-2 P-3 P-4 P-5 P-6

4" WASTE TIE INTO EXISTING

UP

DOWN

TIE ALL VENTS TOGETHER IN CEIL. JOIST SPACE & TAKE THROUGH ROOF AS ONE 4" VTR

TIE VENTS TOGETHER IN CEIL. JOIST SPACE & RUN THROUGH ROOF AS ONE 2" VTR

2" VTR FROM BASEMENT

3/4" H.W. FROM BASEMENT (SEE SH. P-2)

1 1/2" C.W. FROM BASEMENT (SEE SH. P-2)

3/4" C.W

1 1/2" C.W

1/2" H.W

1 1/2" H.W

1 1/4" H.W

1 1/4" C.W

1" H.W

1" C.W

1/2" H.W

1/2" C.W

1/4" VTR

2" VTR

1 1/4" VENT

1 1/2" VENT

2" VENT

ARCHITECTS
KRUSE & FITCH
899 ANDERSON -- COOS BAY

REGISTERED ARCHITECT
DALE A. FITCH
COOS BAY, OREGON
STATE OF OREGON

MAIN FLOOR PLUMBING & HEATING PLAN
@ 1/4"-1'0"

A CITY HALL & LIBRARY BUILDING FOR
THE CITY OF FLORENCE
HIGHWAY 101 & 2ND STREET
FLORENCE OREGON

23 NOV. 1966

P.1
OF 2

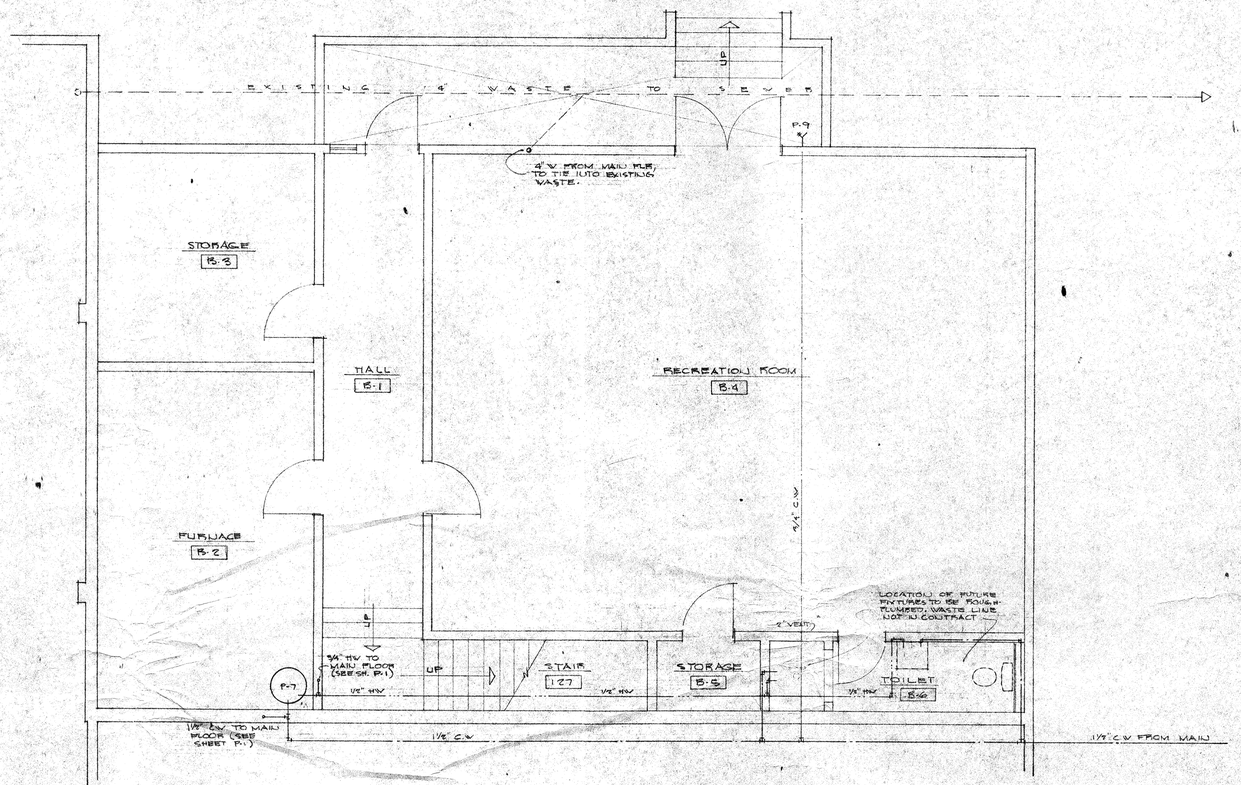

FIXTURE SCHEDULE

MARK	TYPE	MODEL
P-1	WATER CLOSET	AMERICAN STANDARD NORWALL, F2090 11, WALL HUNG., WHITE
P-2	URINAL	AMERICAN STANDARD WASHBROOK, F6500, WALL HUNG, WHITE W/SLOAN ROYAL 186-11 VALVE
P-3	LAVATORY	AMERICAN STANDARD TRIMLEDGE 302-40, WHITE, W/J 2107 HERITAGE TRIM.
P-4	SINK	AMERICAN STANDARD CUSTOM LINE P7013, COUNTER TOP 24"X 21", W/J 4111-1 FAUCET, R-6510 STRAINER, COMPLETE W/RUBBER RIM
P-5	SERVICE SINK	AMERICAN STANDARD ARCO P7705, 24"X20", W/R 6060 FAUCET, R-6617 RIM GUARD, P7748 TRAP STANDARD.
P-6	DRINKING FOUNTAIN	AMERICAN STANDARD SARATOGA, F8510, W/R6609 SUPPLY R7060-44 TRAP
P-7	WATER HEATER	WESTINGHOUSE 82 GAL. GLASS LINED, TG82AC5
P-8	SHOWER	DELTA MODEL 621 TRIM, JOSAM 302-50C DRAIN W/POLISHED BRONZE STRAINER & TRAP
P-9	HOSE BIBB	CRANE #58 GARDEN HOSE VALVE; 3/4"
P-10	FLOOR DRAIN	JOSAM #442-55A, 2" DRAIN W/NICALOY STRAINER
P-11	WATER CLOSET	AMERICAN STANDARD FLUSHOMETER F 2510 W/SLOAN ROYAL FLUSH VALVE, # 112 YV, WHITE OLSONITE SEAT, RESIDENTIAL CARRIER
P-12	CLEAN-OUT	FLUSH WITH FINISH FLOOR

ARCHITECTS
KRUSE & FITCH
355 ANDERSON - COOS BAY

BASEMENT PLUMBING PLAN @ 1/4" = 1'-0"
PLUMBING FIXTURE SCHEDULE
RISER DIAGRAM

A CITY HALL & LIBRARY BUILDING FOR
THE CITY OF FLORENCE
HIGHWAY 101 & 2ND STREET
FLORENCE OREGON

REGISTERED ARCHITECT
DALE A. FITCH
COOS BAY, OREGON
STATE OF OREGON

23 NOV. 1966
P-2
OF 2