

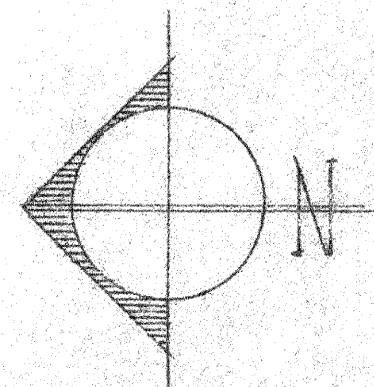
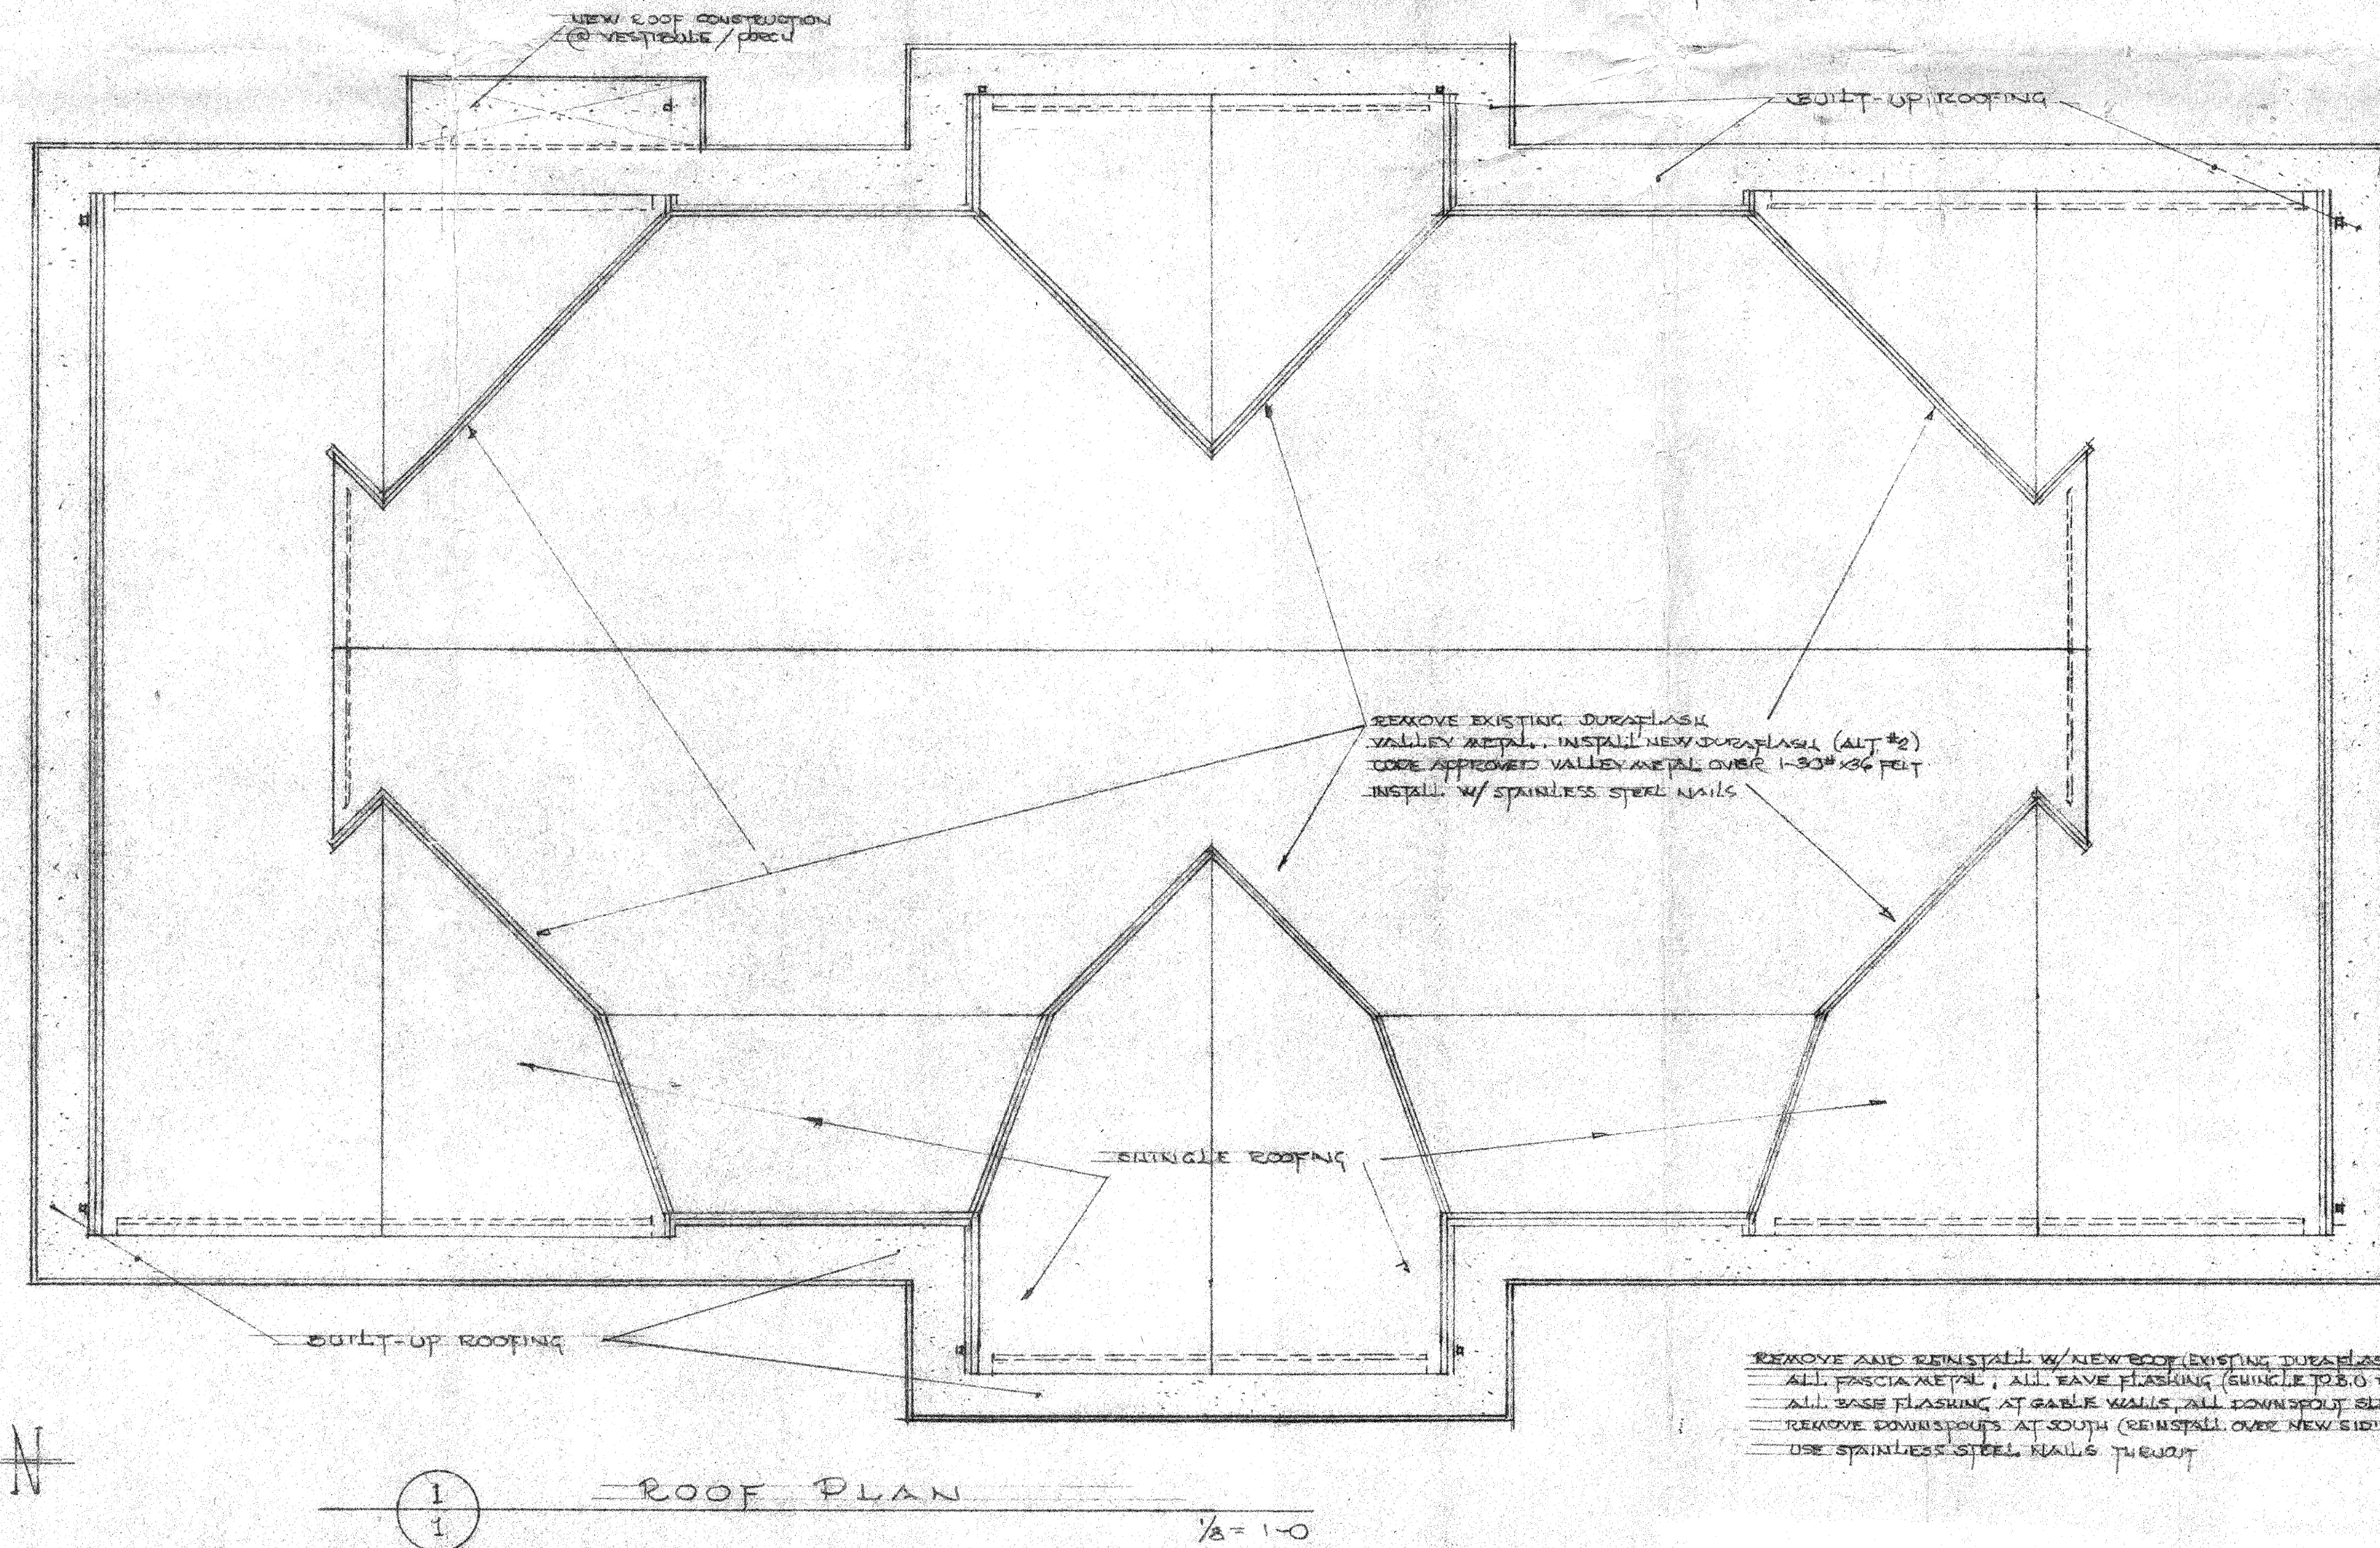
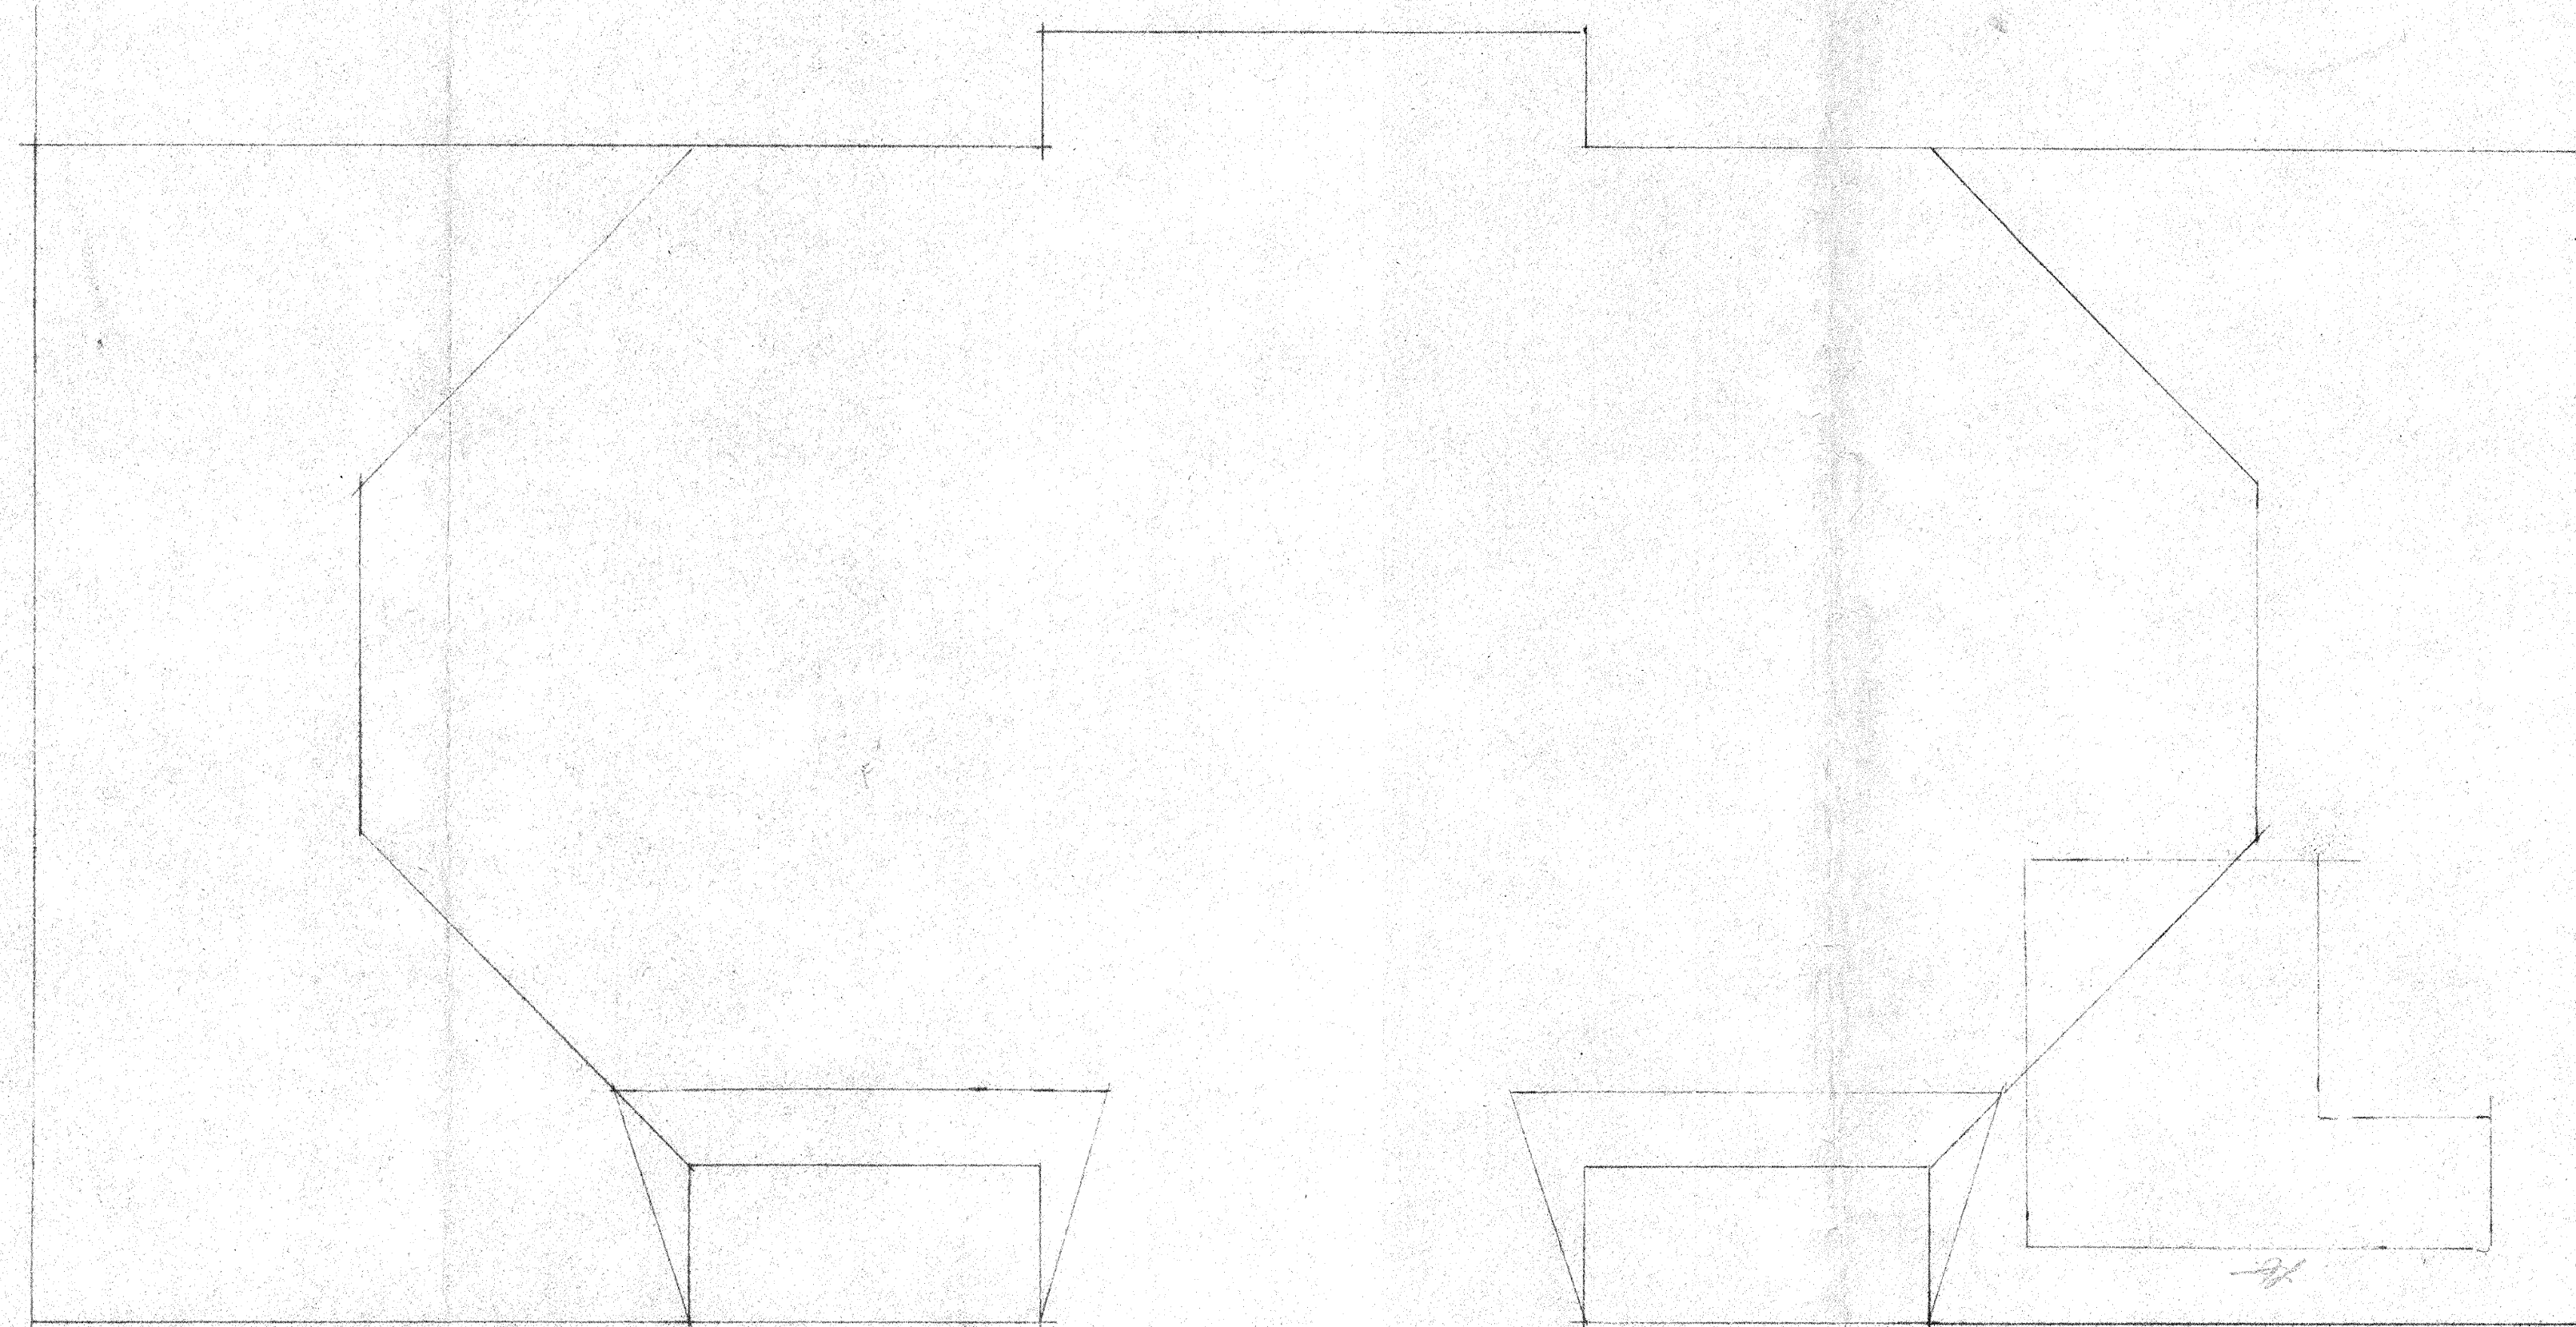
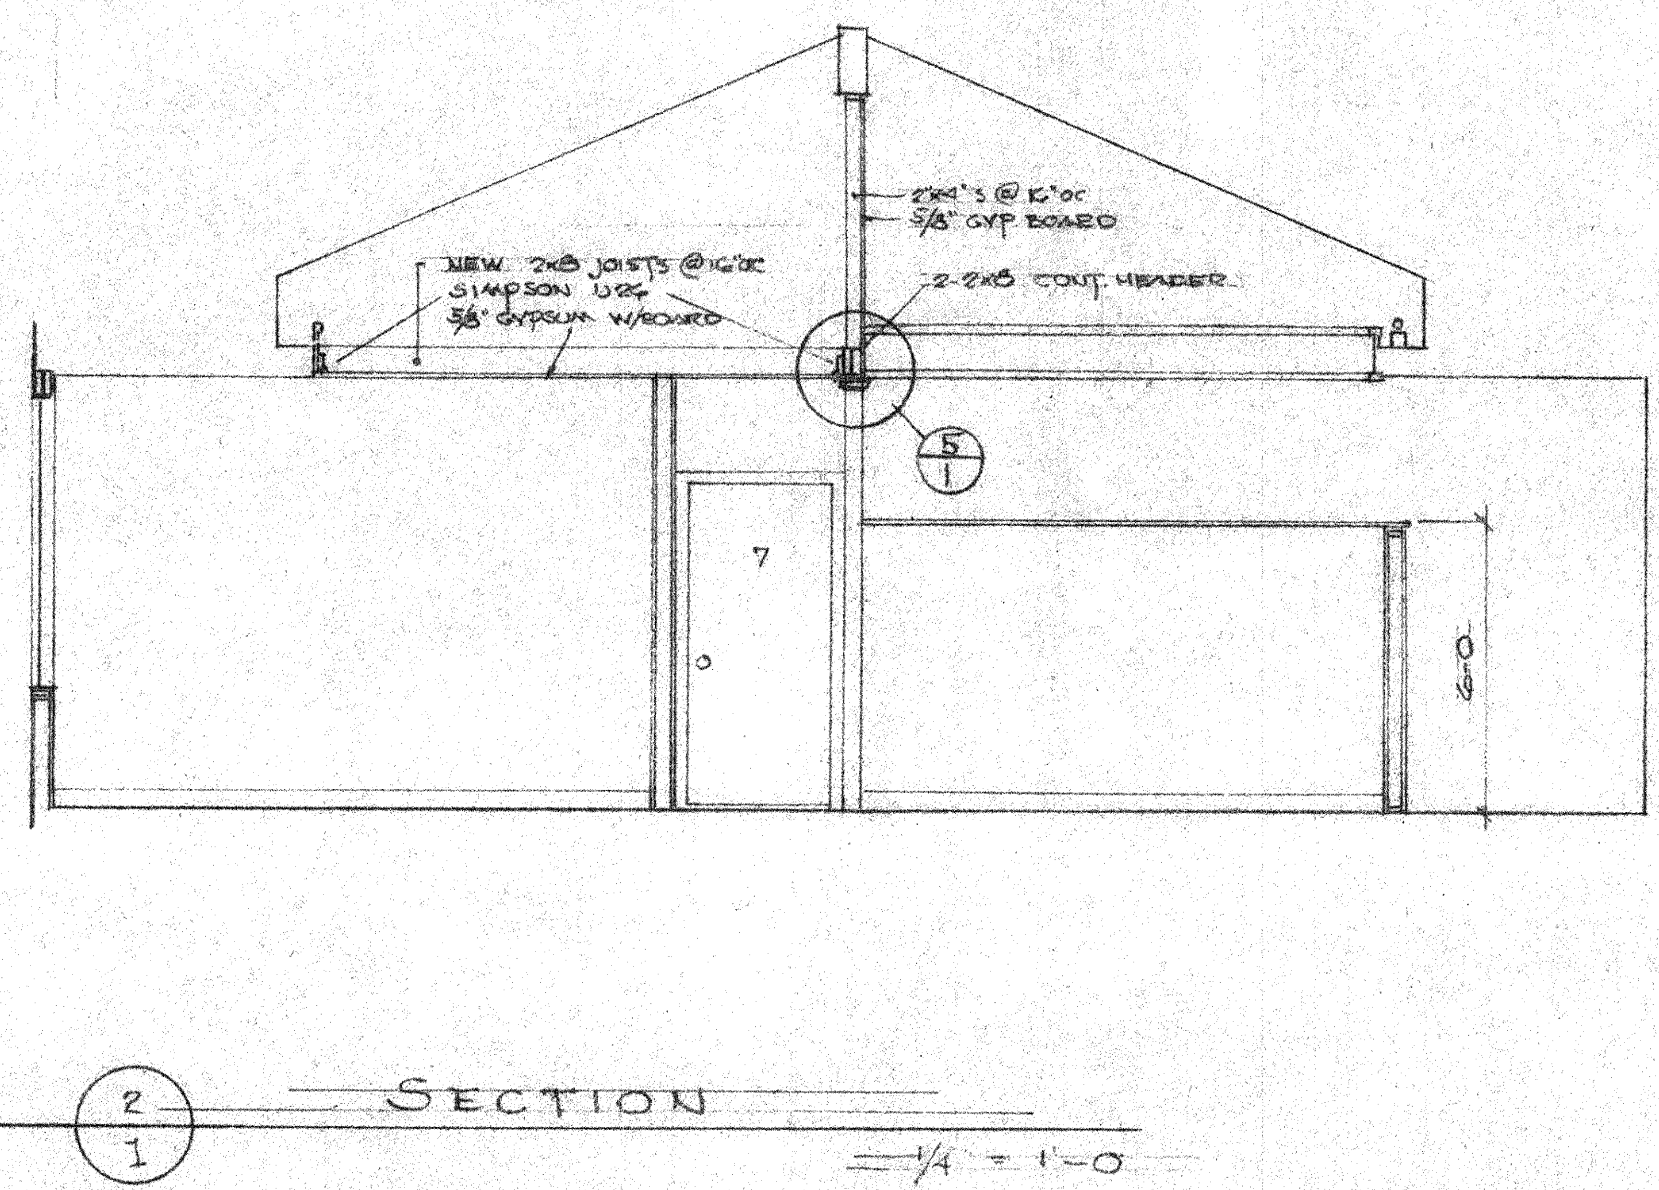
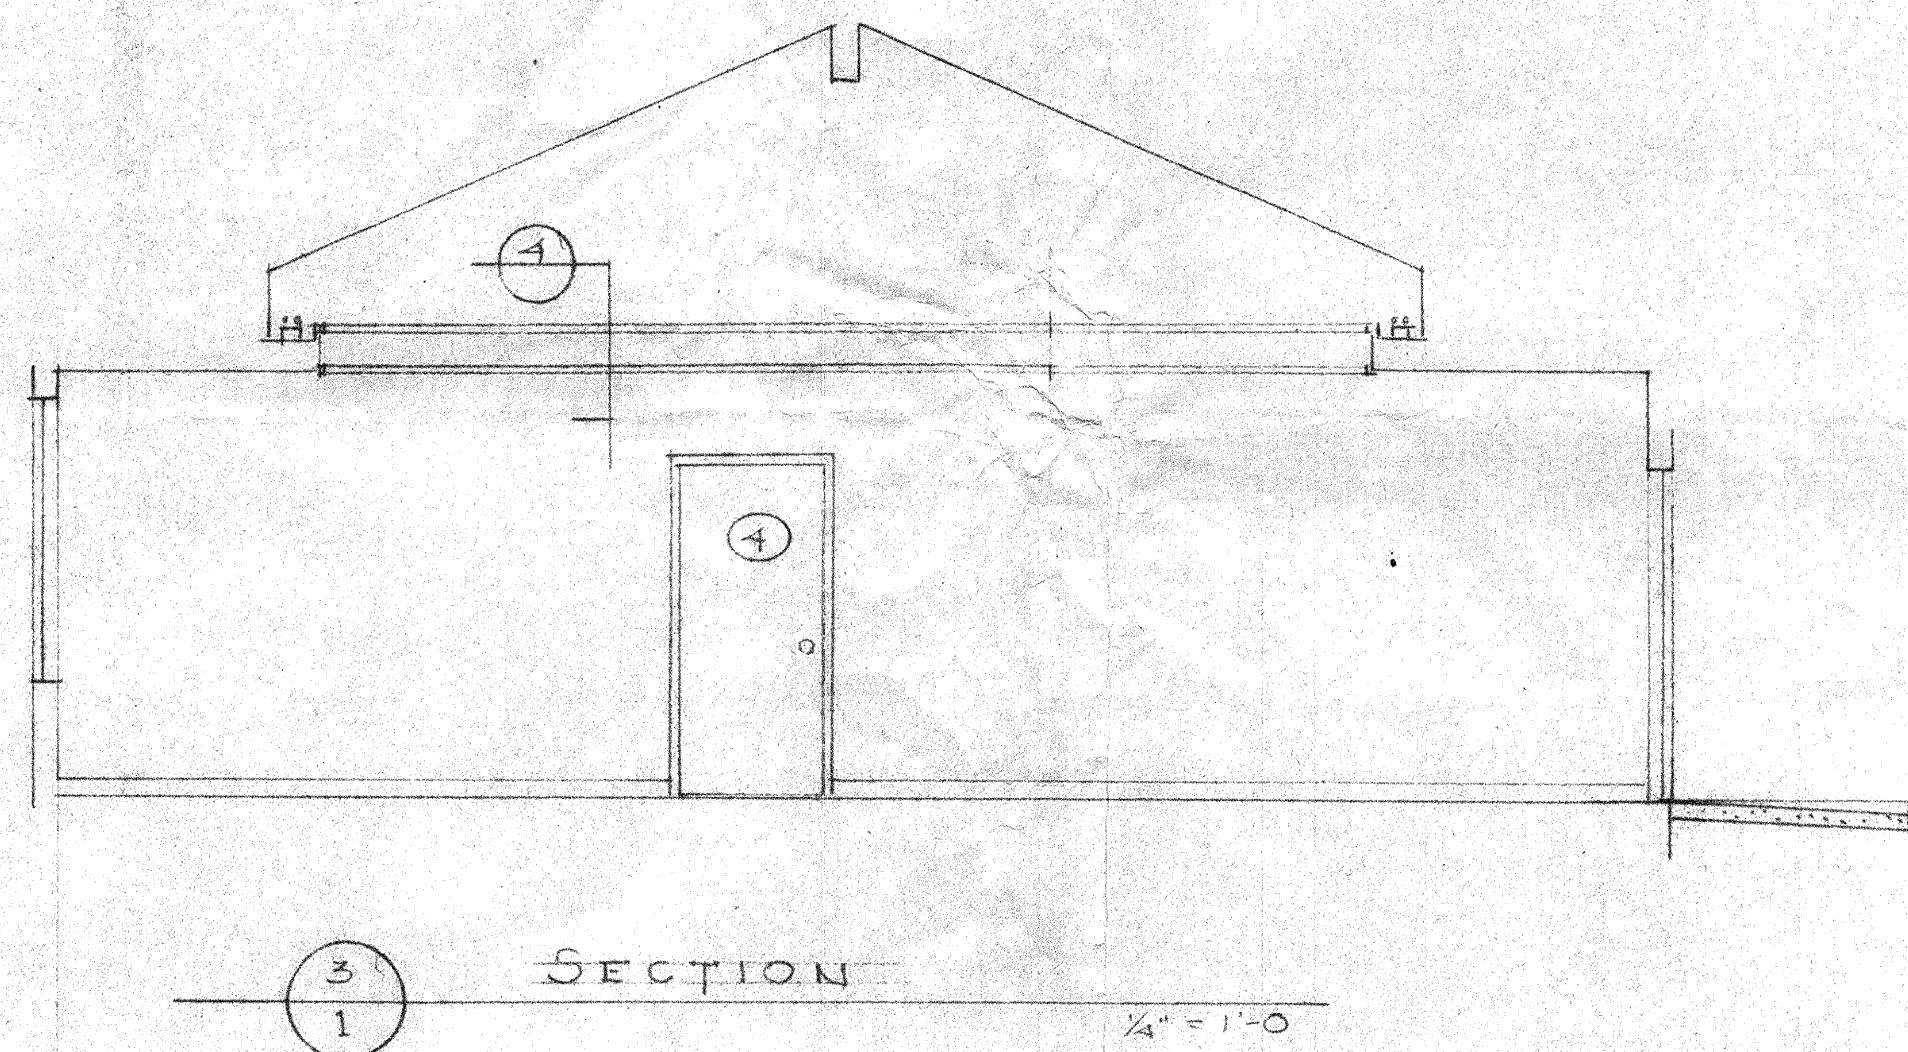


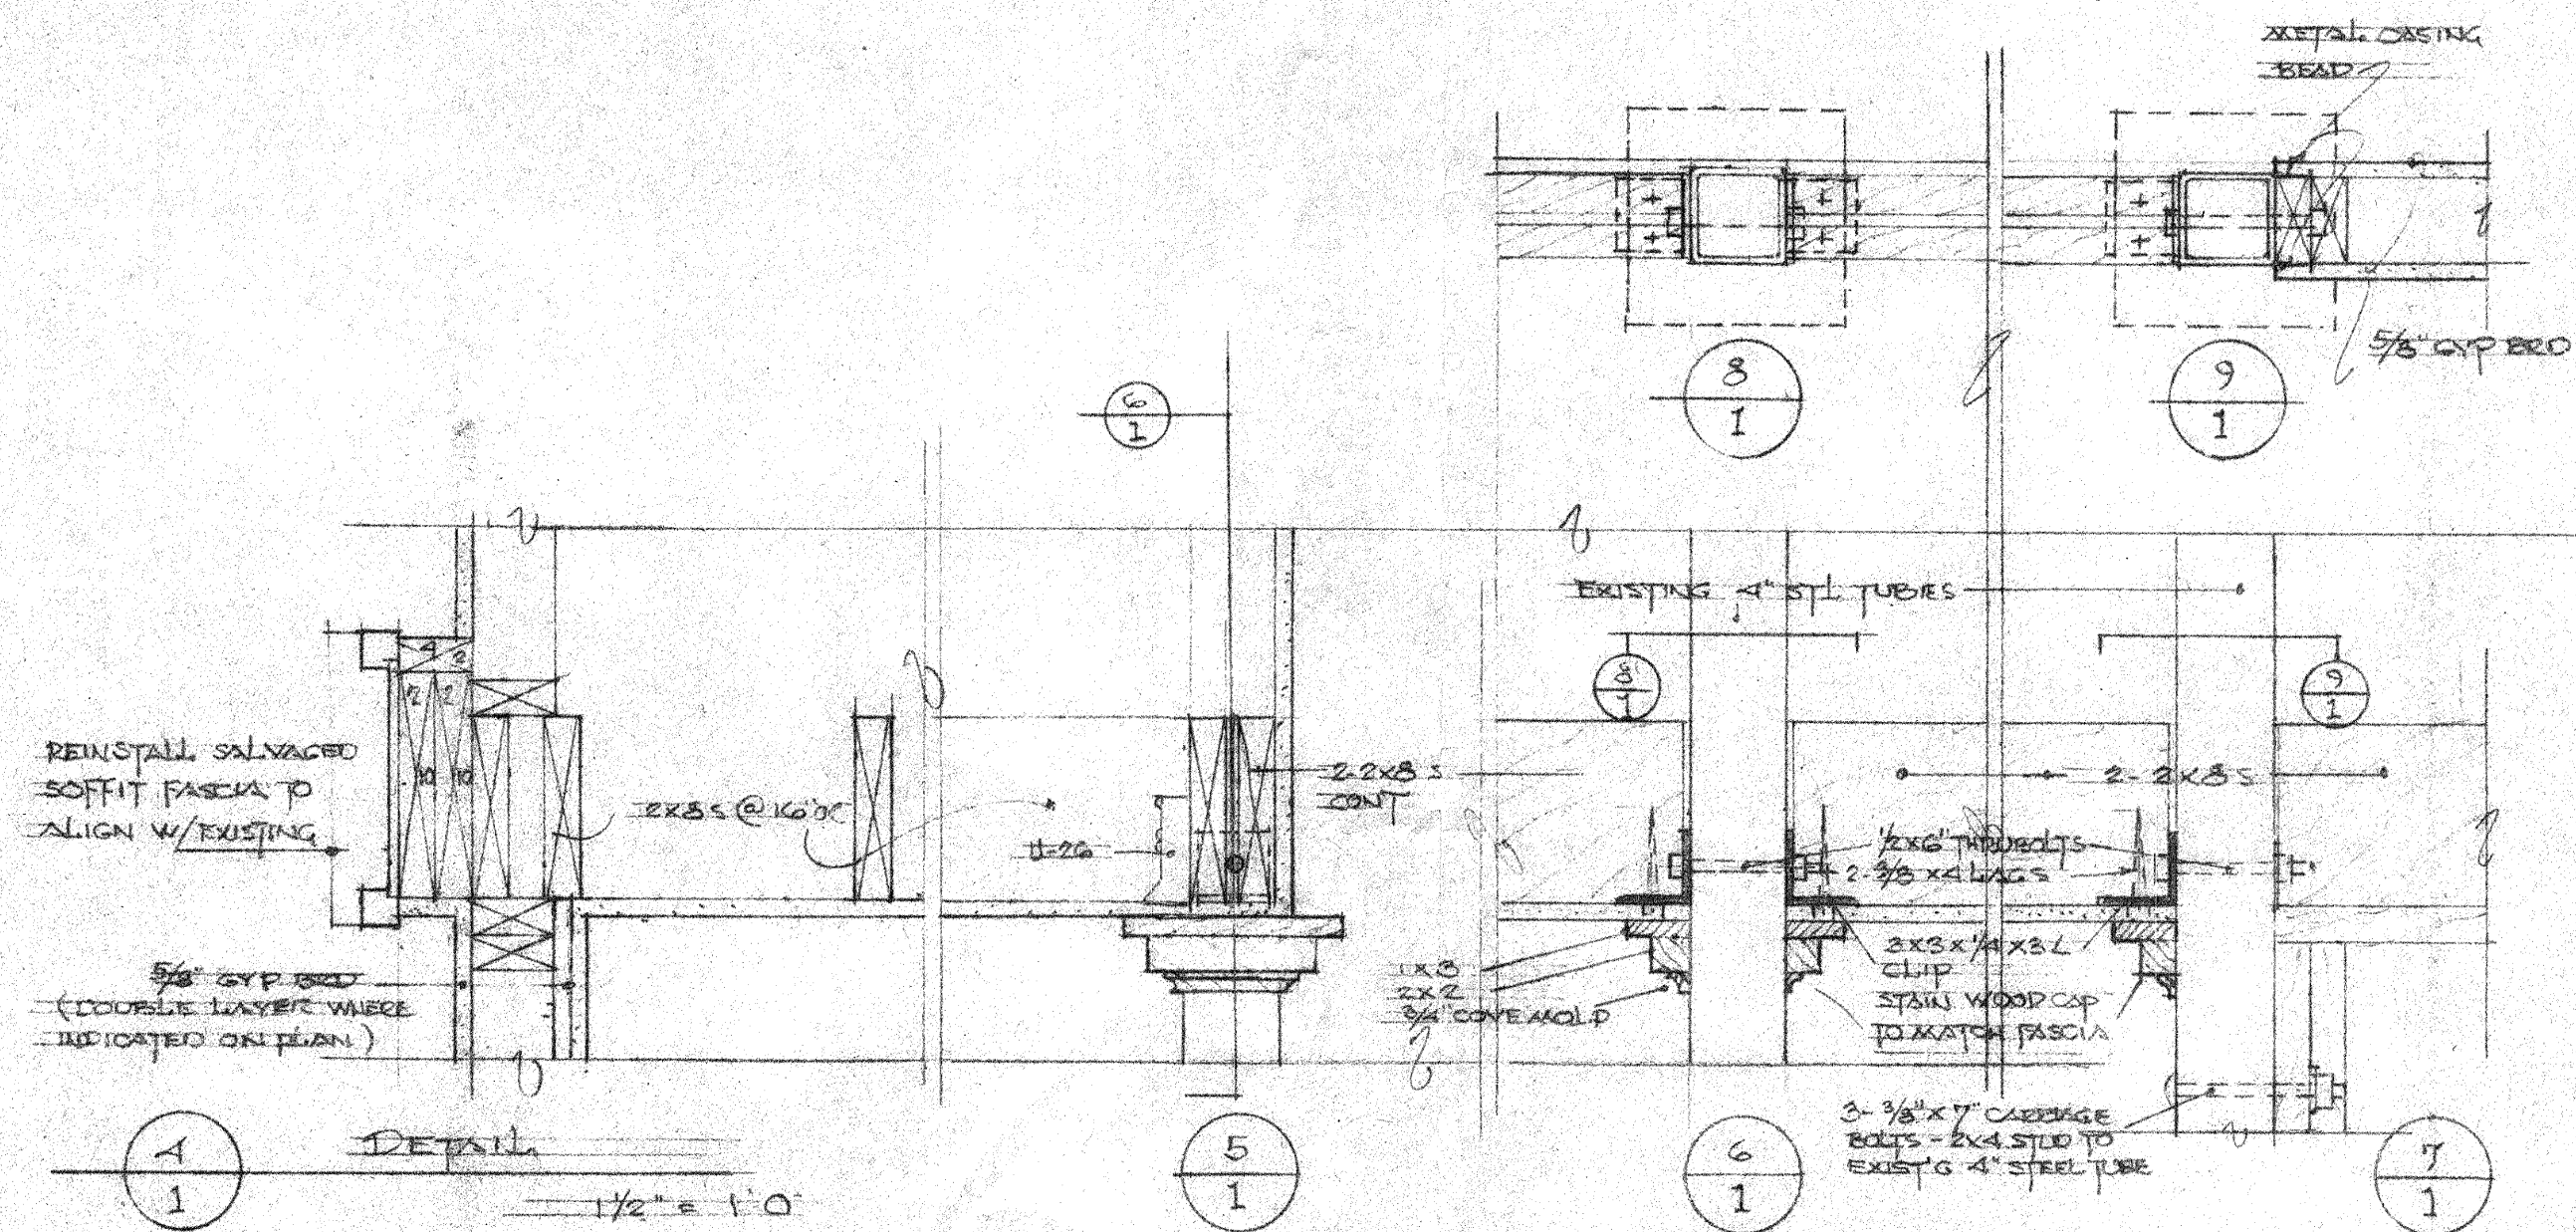


Crow/Clay and Associates
 Architecture and Planning
 833 Anderson Avenue
 Coos Bay, Oregon 97420
 Phone: 503/269-9388
 FAX: 503/267-6187

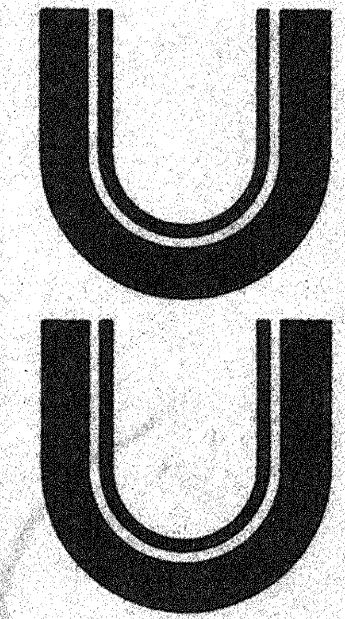


REMODELING OF EXISTING CITY HALL
 CITY OF FLORENCE
 250 HIGHWAY 101 NORTH
 FLORENCE, OREGON 97439

DATE: 1991
 SHEET: 1 OF 4

DOOR SCHEDULE									
MARK	DIMENSIONS			DOOR		FRAME		REMARKS	
	WIDTH	HEIGHT	THICK	TYPE	CORE	MAT	DETAIL		
1	30	7-0	1 3/4	A	SOLID BRCH	FIR	1		
2				A					
3				A					
4				B			2		
5									
6									
7									
8									
9									
10	EXISTING							REFINISH: 1 COAT STAIN - 2 COATS SG VARNISH (1R 6 PRIME)	

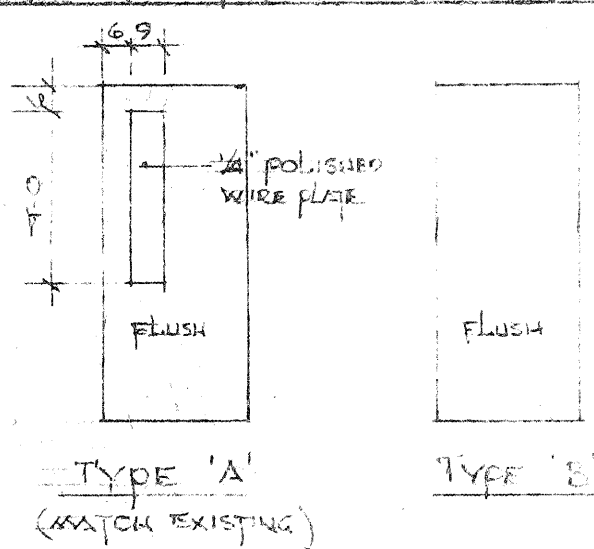


WINDOW SCHEDULE						
MARK	DIMENSIONS		FRAME	GLASS	DETAILS	REMARKS
	WIDTH	HEIGHT				
A	6-0	6-0	ALUM	1	1	BRONZE CLAD
B	30	6-0		2	2	
C	30	6-0		2	2	

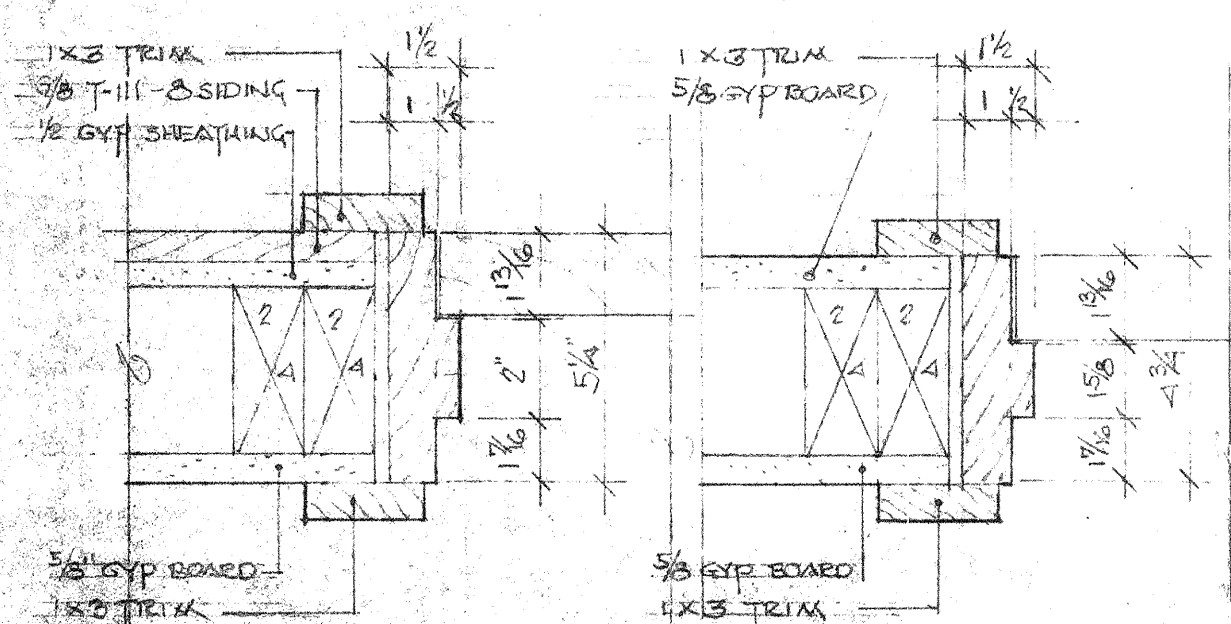


ROOM FINISH SCHEDULE																
NUMBER	ROOM NAME	FLOOR		WALLS								CEILING			REMARKS	
		MAT	FIN	BASE	NORTH		EAST		SOUTH		WEST		MAT	FIN		HGT
101	VESTIBULE	TUFF ROBERTILE	4" BRBR	5/8 GYPBD	2CT SGE	5/8 GYPBD	2CT SGE	5/8 GYPBD	2CT SGE	5/8 GYPBD	2CT SGE	5/8 GYPBD	2CT SGE	9'-0"		
102	WAITING	CARPET BY OWNER						EXIST				EXISTING	2CT SGE FACT	VARIES		
103	SECRETARY							5/8 GYPBD		5/8 GYPBD	2CT SGE	EXISTING	FACTORY			
104	PLANNING DIRECTOR						EXIST					5/8 GYPBD	2CT SGE	9'-0"		
105	SENIOR PLANNER						2 LAYERS 5/8 GYPBD									
106	DRAFTING						5/8 GYPBD									
107	LIFESAVING											EXISTING	FACTORY	VARIES		
108	WALL								EXIST			EXISTING	2CT SGE	9'-0"		
109	PUBLIC WORKS DIRECTOR								5/8 GYPBD		2 LAYERS 5/8 GYPBD	5/8 GYPBD	2CT SGE			
110	CONFERENCE						5/8 GYPBD	2CT SGE			EXISTING		EXISTING	2CT SGE FACT	VARIES	
111	WORKSHOP/LUNAROOM	EXISTING NO CHANGE	*	EXIST	2CT SGE	EXIST	2CT SGE	EXIST	2CT SGE	EXIST	2CT SGE	EXIST	2CT SGE	9'-0"	* EXISTING 4" VINYL - ADD NEW NORTH WALL & 1 PREFORMED CORNER SOUTH WALL - MATCH EXISTING	
112	WOMEN	EXIST. TILE NO CHANGE	TILE NO CHG	EXISTING NO CHANGE	EXISTING NO CHANGE	EXISTING NO CHANGE	EXISTING NO CHANGE	EXISTING NO CHANGE	EXISTING NO CHANGE	EXISTING NO CHANGE	EXISTING NO CHANGE	EXISTING NO CHANGE	EXISTING NO CHANGE			
113	MEN															
114	LOBBY	EXISTING NO CHANGE	TBR NO CHANGE	5/8 GYPBD	2CT FGE											
115	COUNCIL/COURTROOM			EXISTING NO CHANGE										VARIES		
OFFICE																
							2BD	2CT FGE			5/8 GYPBD	2CT FGE		9'-0"		
							EXISTING NO CHANGE				EXISTING NO CHANGE			VARIES		
117	JURY										5/8 GYPBD	2CT FGE		9'-0"		
118	LOBBY						5/8 GYPBD	2CT FGE			EXISTING NO CHANGE					
121	GENERAL OFFICE						EXISTING NO CHANGE							VARIES		
122	MANAGER													9'-0"		
123	VESTIBULE															

VC: VINYL COMPOSITION PAPER
SG: SHEET VINYL
CB: CURBED LEASE
FACT: FACTORY FINISH
GYP: GYPSUM WALL BOARD

FILE
SG: SEMI-GLOSS ENAMEL
FGE: FLAT-GLOSS ENAMEL
2CT: TWO COATS

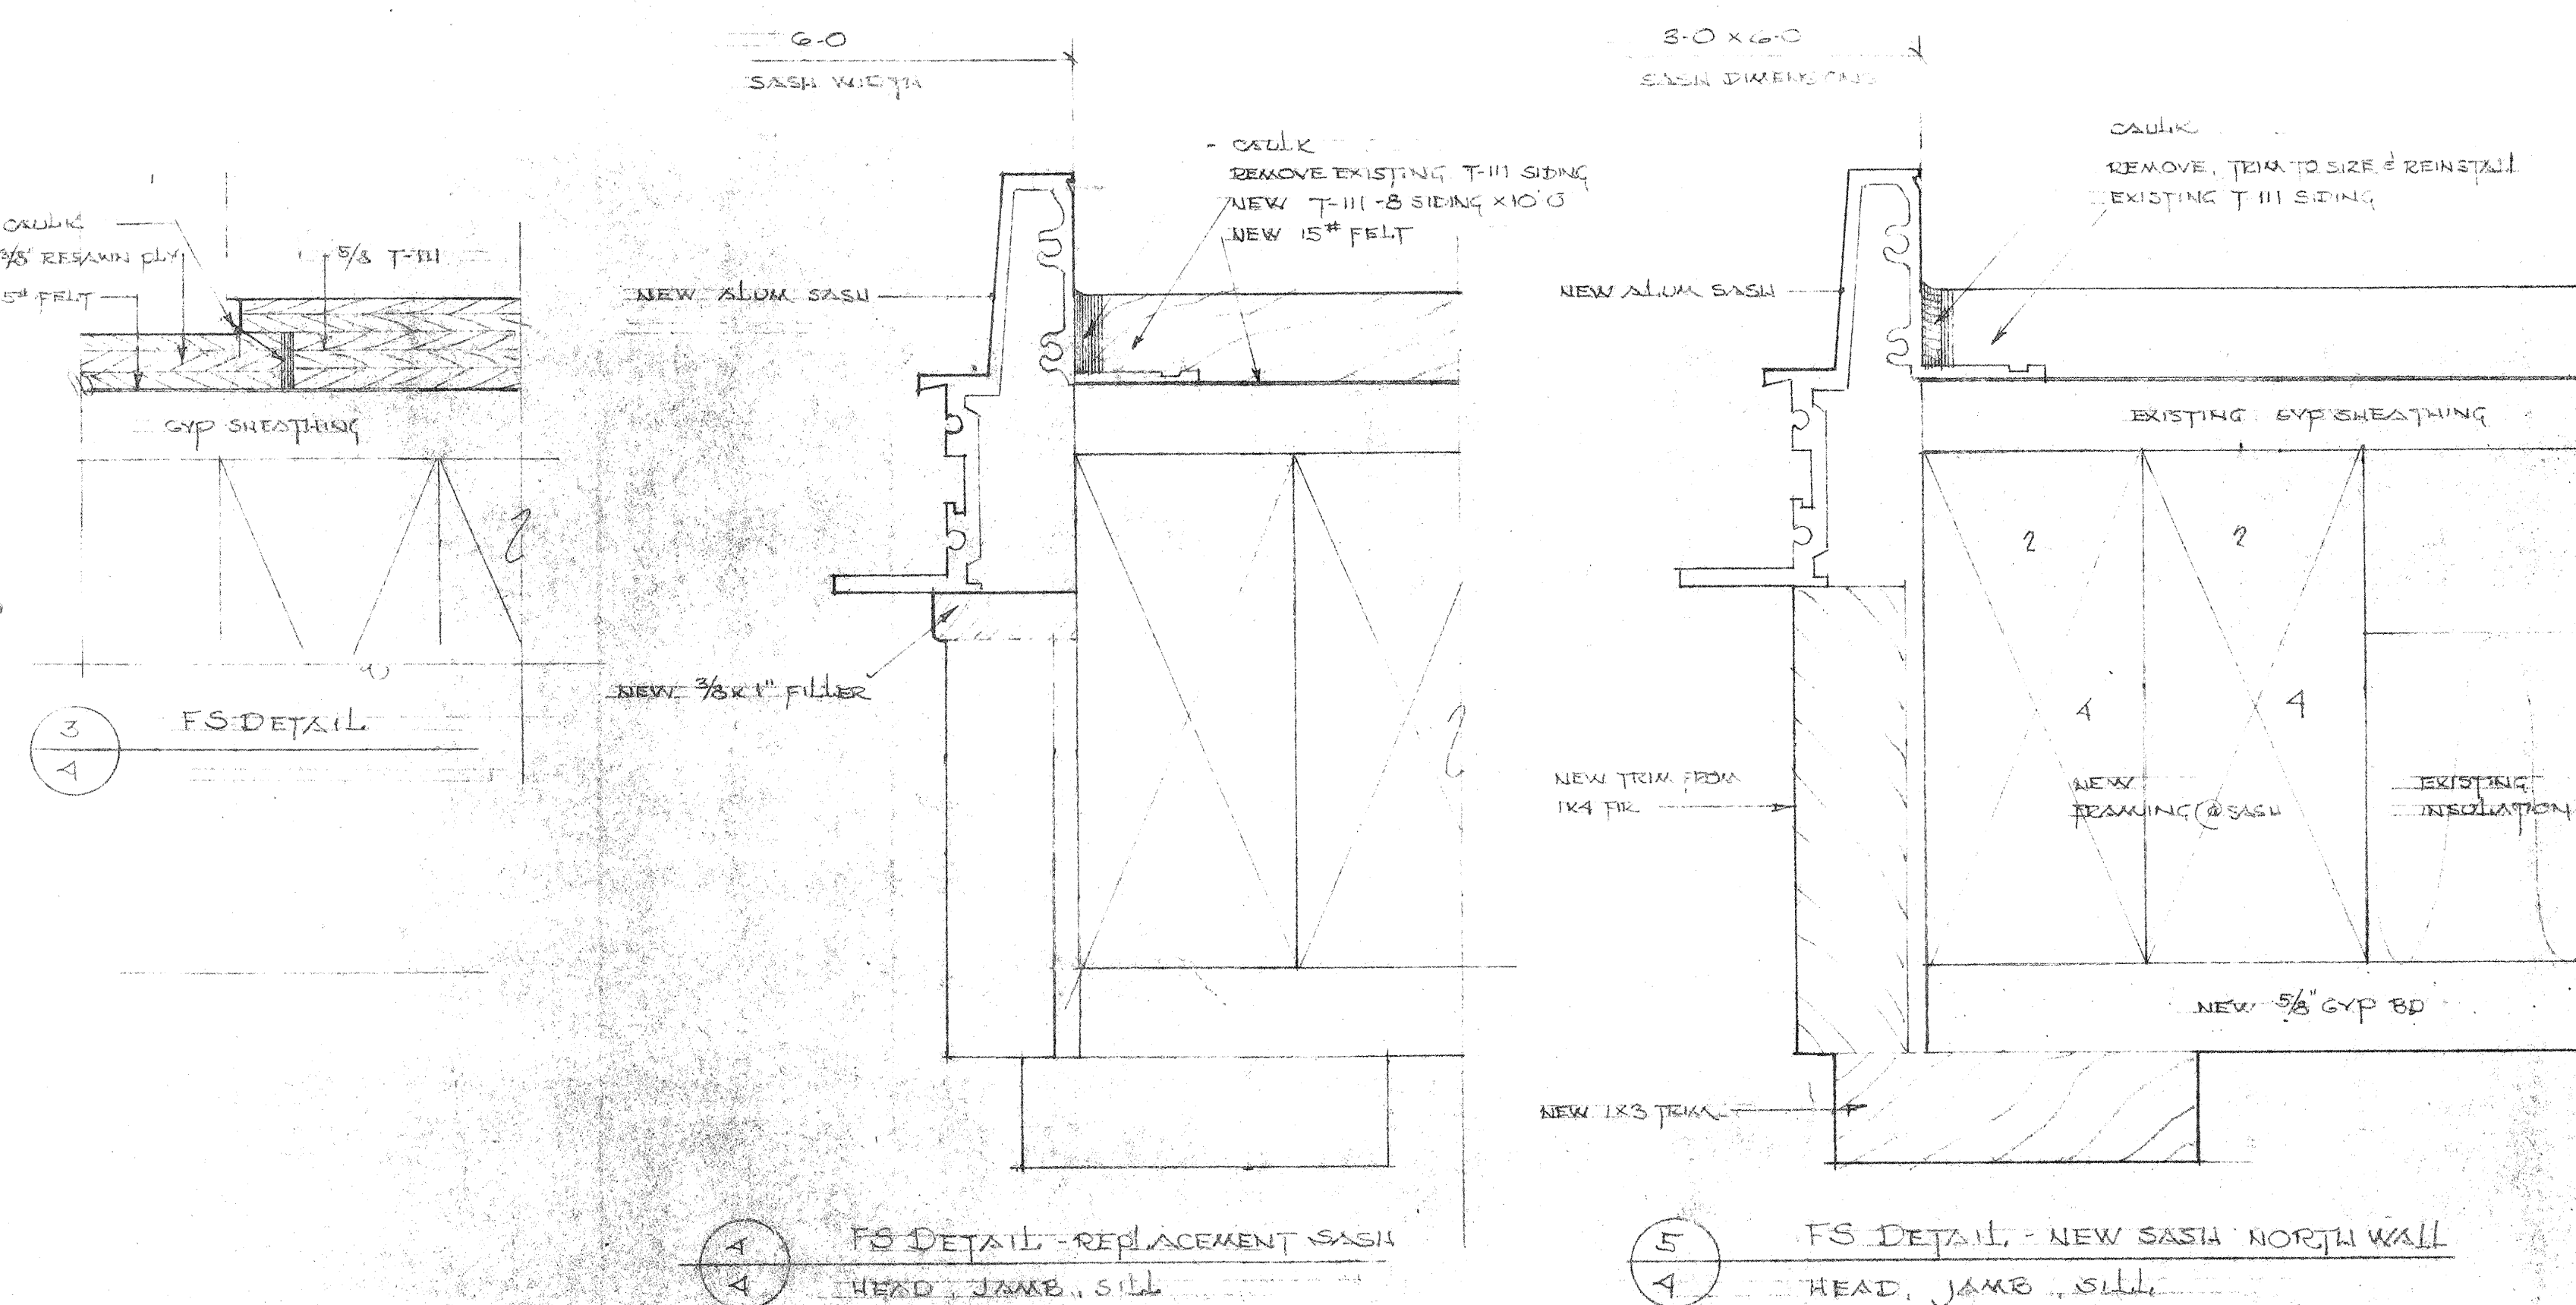

Crow/Clay and Associates
Architecture and Planning
833 Anderson Avenue
Eureka, California 95601
Phone: 503/269-9388
FAX: 503/267-8187

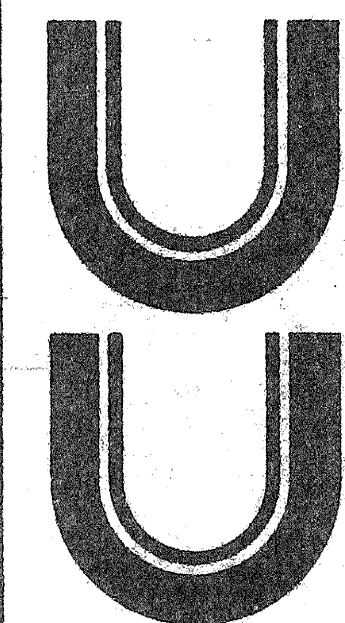


REMODELING OF EXISTING CITY HALL
CITY OF FLORENCE
250 HIGHWAY 101 NORTH
FLORENCE, OREGON 97439

DATE:
April, 1991

SHEET:


4 OF 4

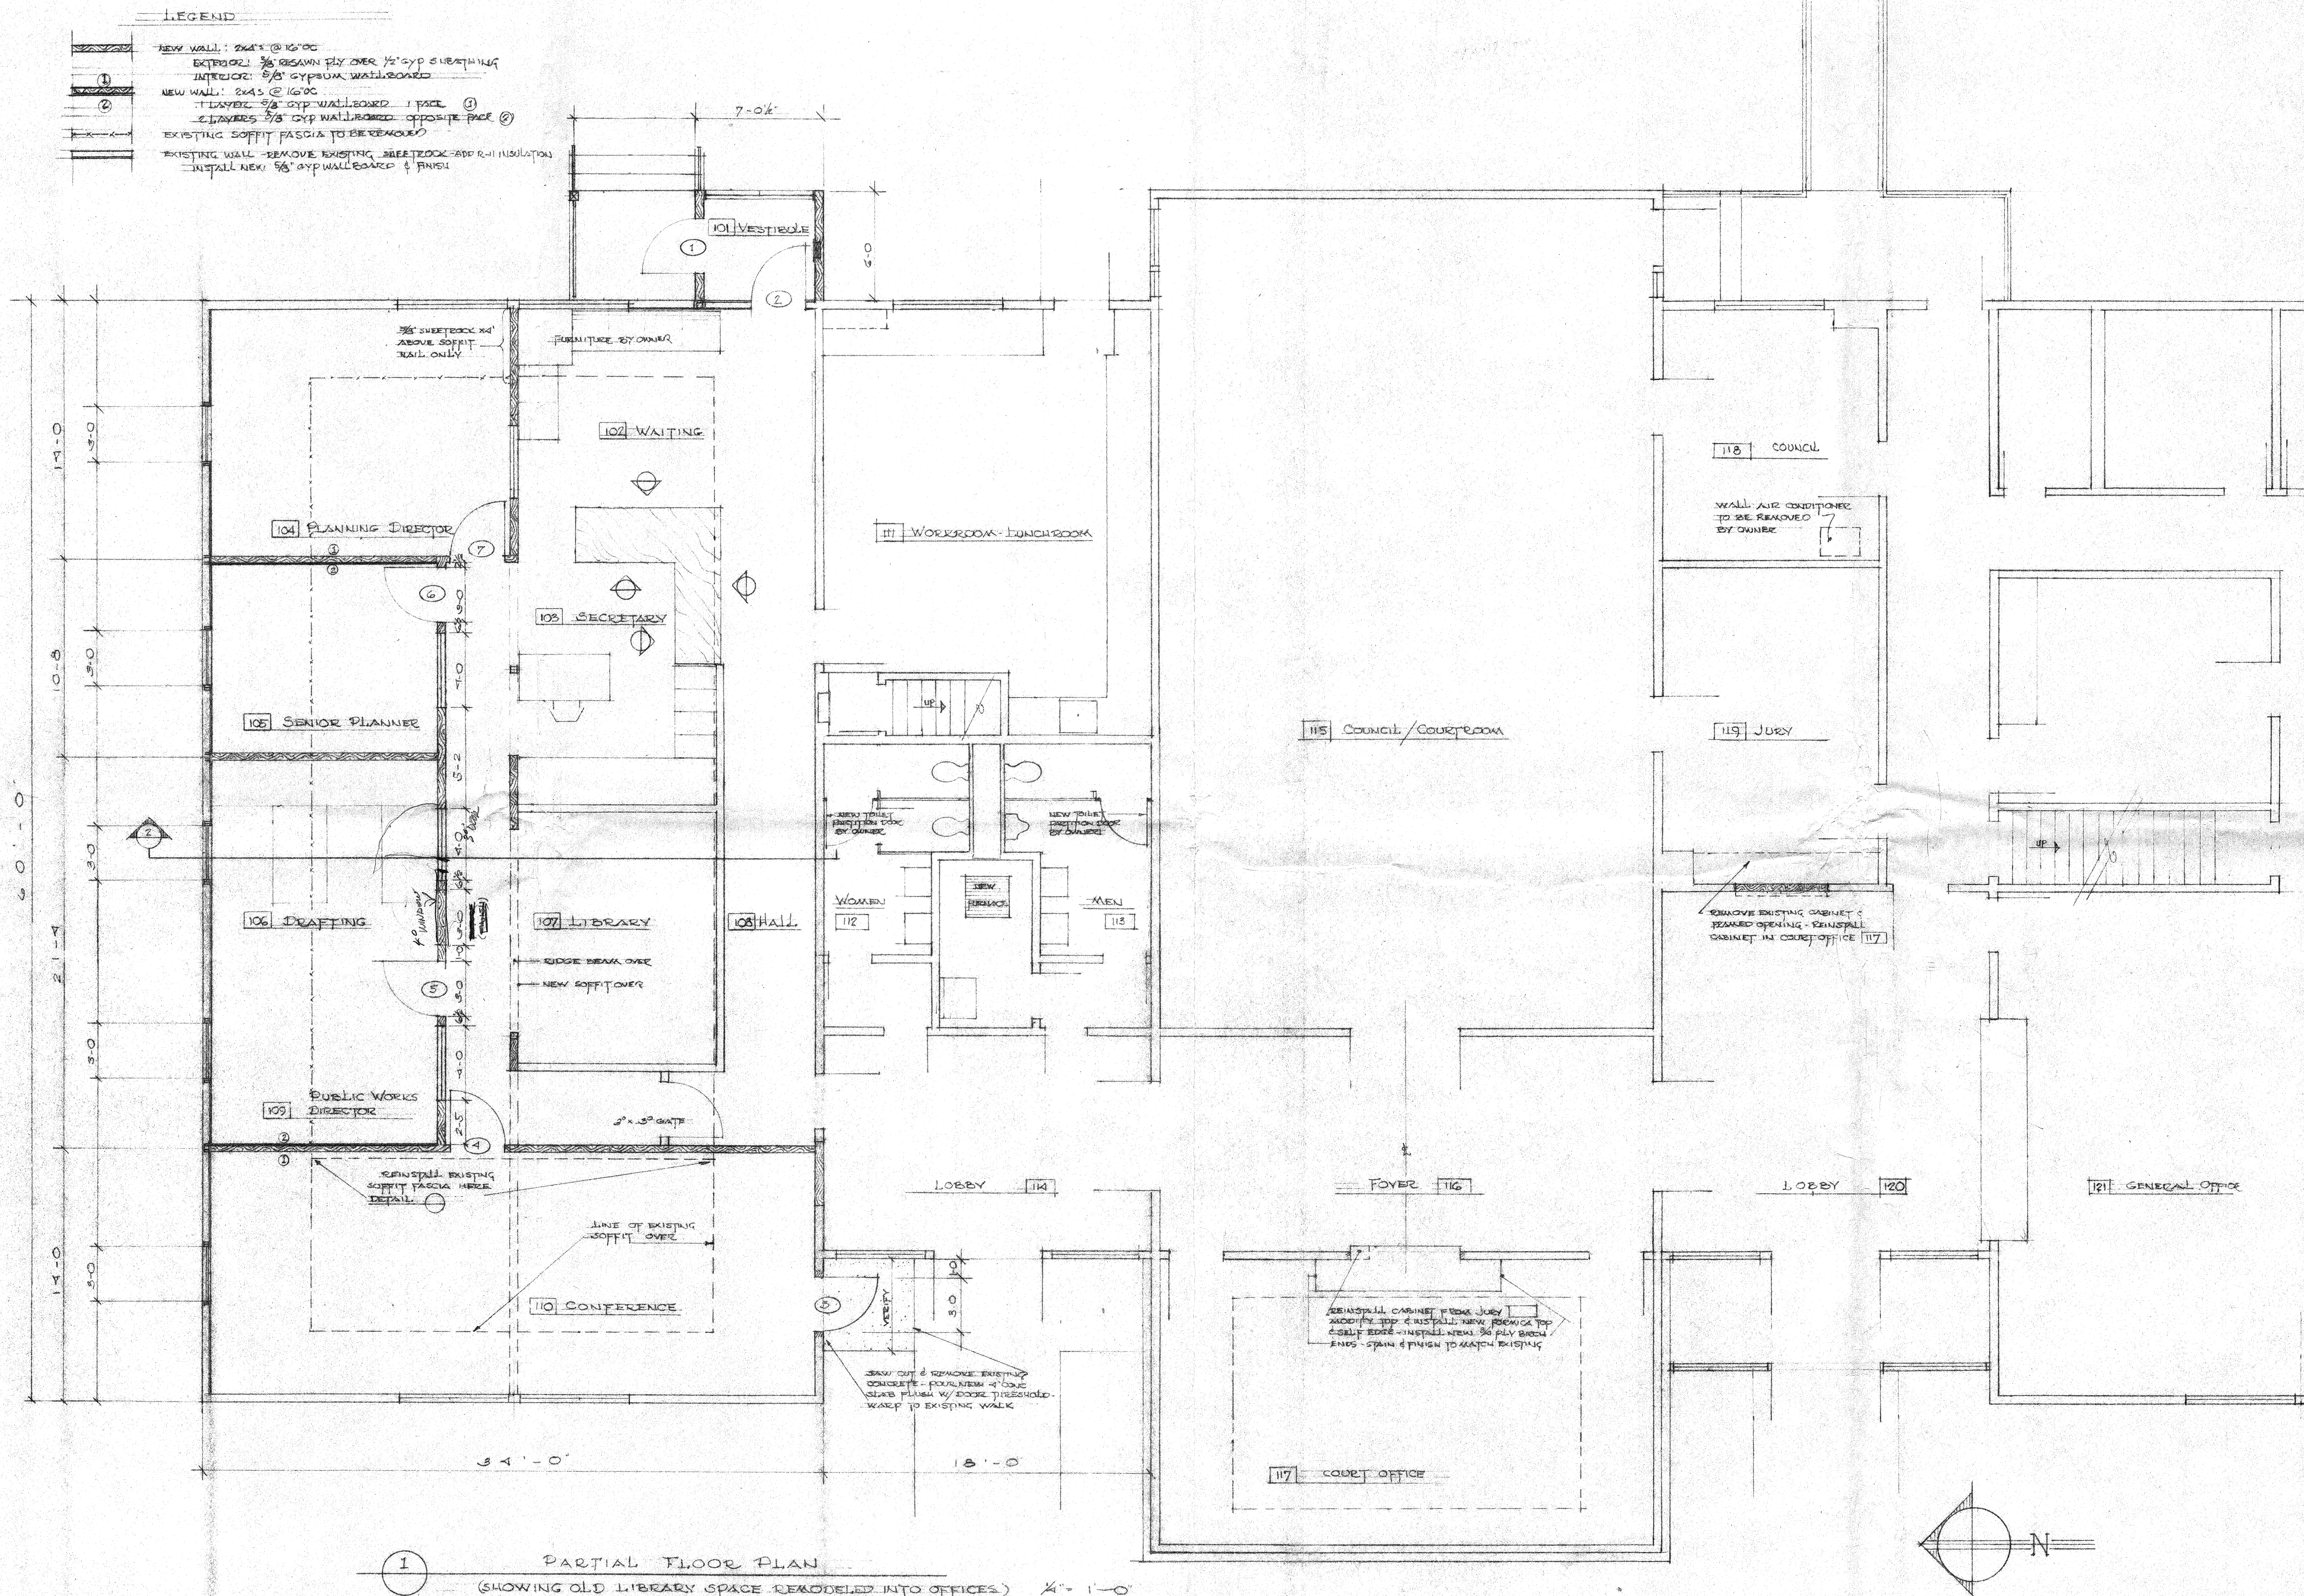

Crow/Clay and Associates
Architecture and Planning

833 Anderson Avenue
Coos Bay, Oregon 97420
Phone: 503/269-9368
FAX: 503/267-8187

628 H Street
Eureka, California 95501
Phone: 707/443-2772

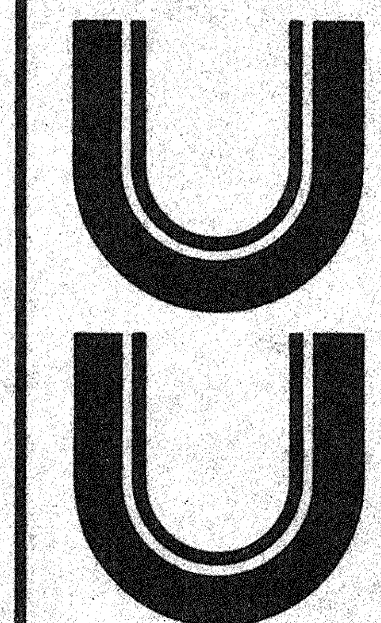


REMODELING OF EXISTING CITY HALL
CITY OF FLORENCE
250 HIGHWAY 101 NORTH
FLORENCE, OREGON 97439

DATE: 1991
SHEET:


KEY TO SYMBOLS

- EXISTING LIGHT FIXTURE TO BE REMOVED
- EXISTING LIGHT FIXTURE TO REMAIN
- EXISTING LIGHT FIXTURE MOVED TO NEW LOCATION
- NEW 4' FLUORESCENT FIXTURE - WIRE TO EXISTING OUTLET (REMOVE EXISTING FIXTURE)
- NEW 4' FLUORESCENT FIXTURE - INSTALL NEW OUTLET
- EXISTING FLUORESCENT FIXTURE - INSTALL NEW BALLAST - VERIFY QUANTITY
- EXISTING FLUORESCENT FIXTURE - INSTALL NEW OUTLET FOR FROD
- EXISTING INCANDESCENT FIXTURE TO BE REMOVED
- EXISTING INCANDESCENT TO REMAIN (RE-SWITCH WHERE INDICATED)
- EXISTING DUPLEX OUTLET TO REMAIN
- NEW DUPLEX OUTLET
- EXISTING FLOOR RECEPTACLE
- EXISTING PHONE OUTLET TO REMAIN
- NEW PHONE OUTLET - SINGLE GANG BOX W/ 3/4" CONDUIT STUB TO CRAWL SPACE
- NEW PHONE FLOOR OUTLET
- SPECIAL PURPOSE OUTLET
- STANDARD 2 POLE SWITCH
- 2 POLE SWITCH
- NEW EXIT SIGN

MARK	DESCRIPTION
A	2-915
B	
C	
D	
E	

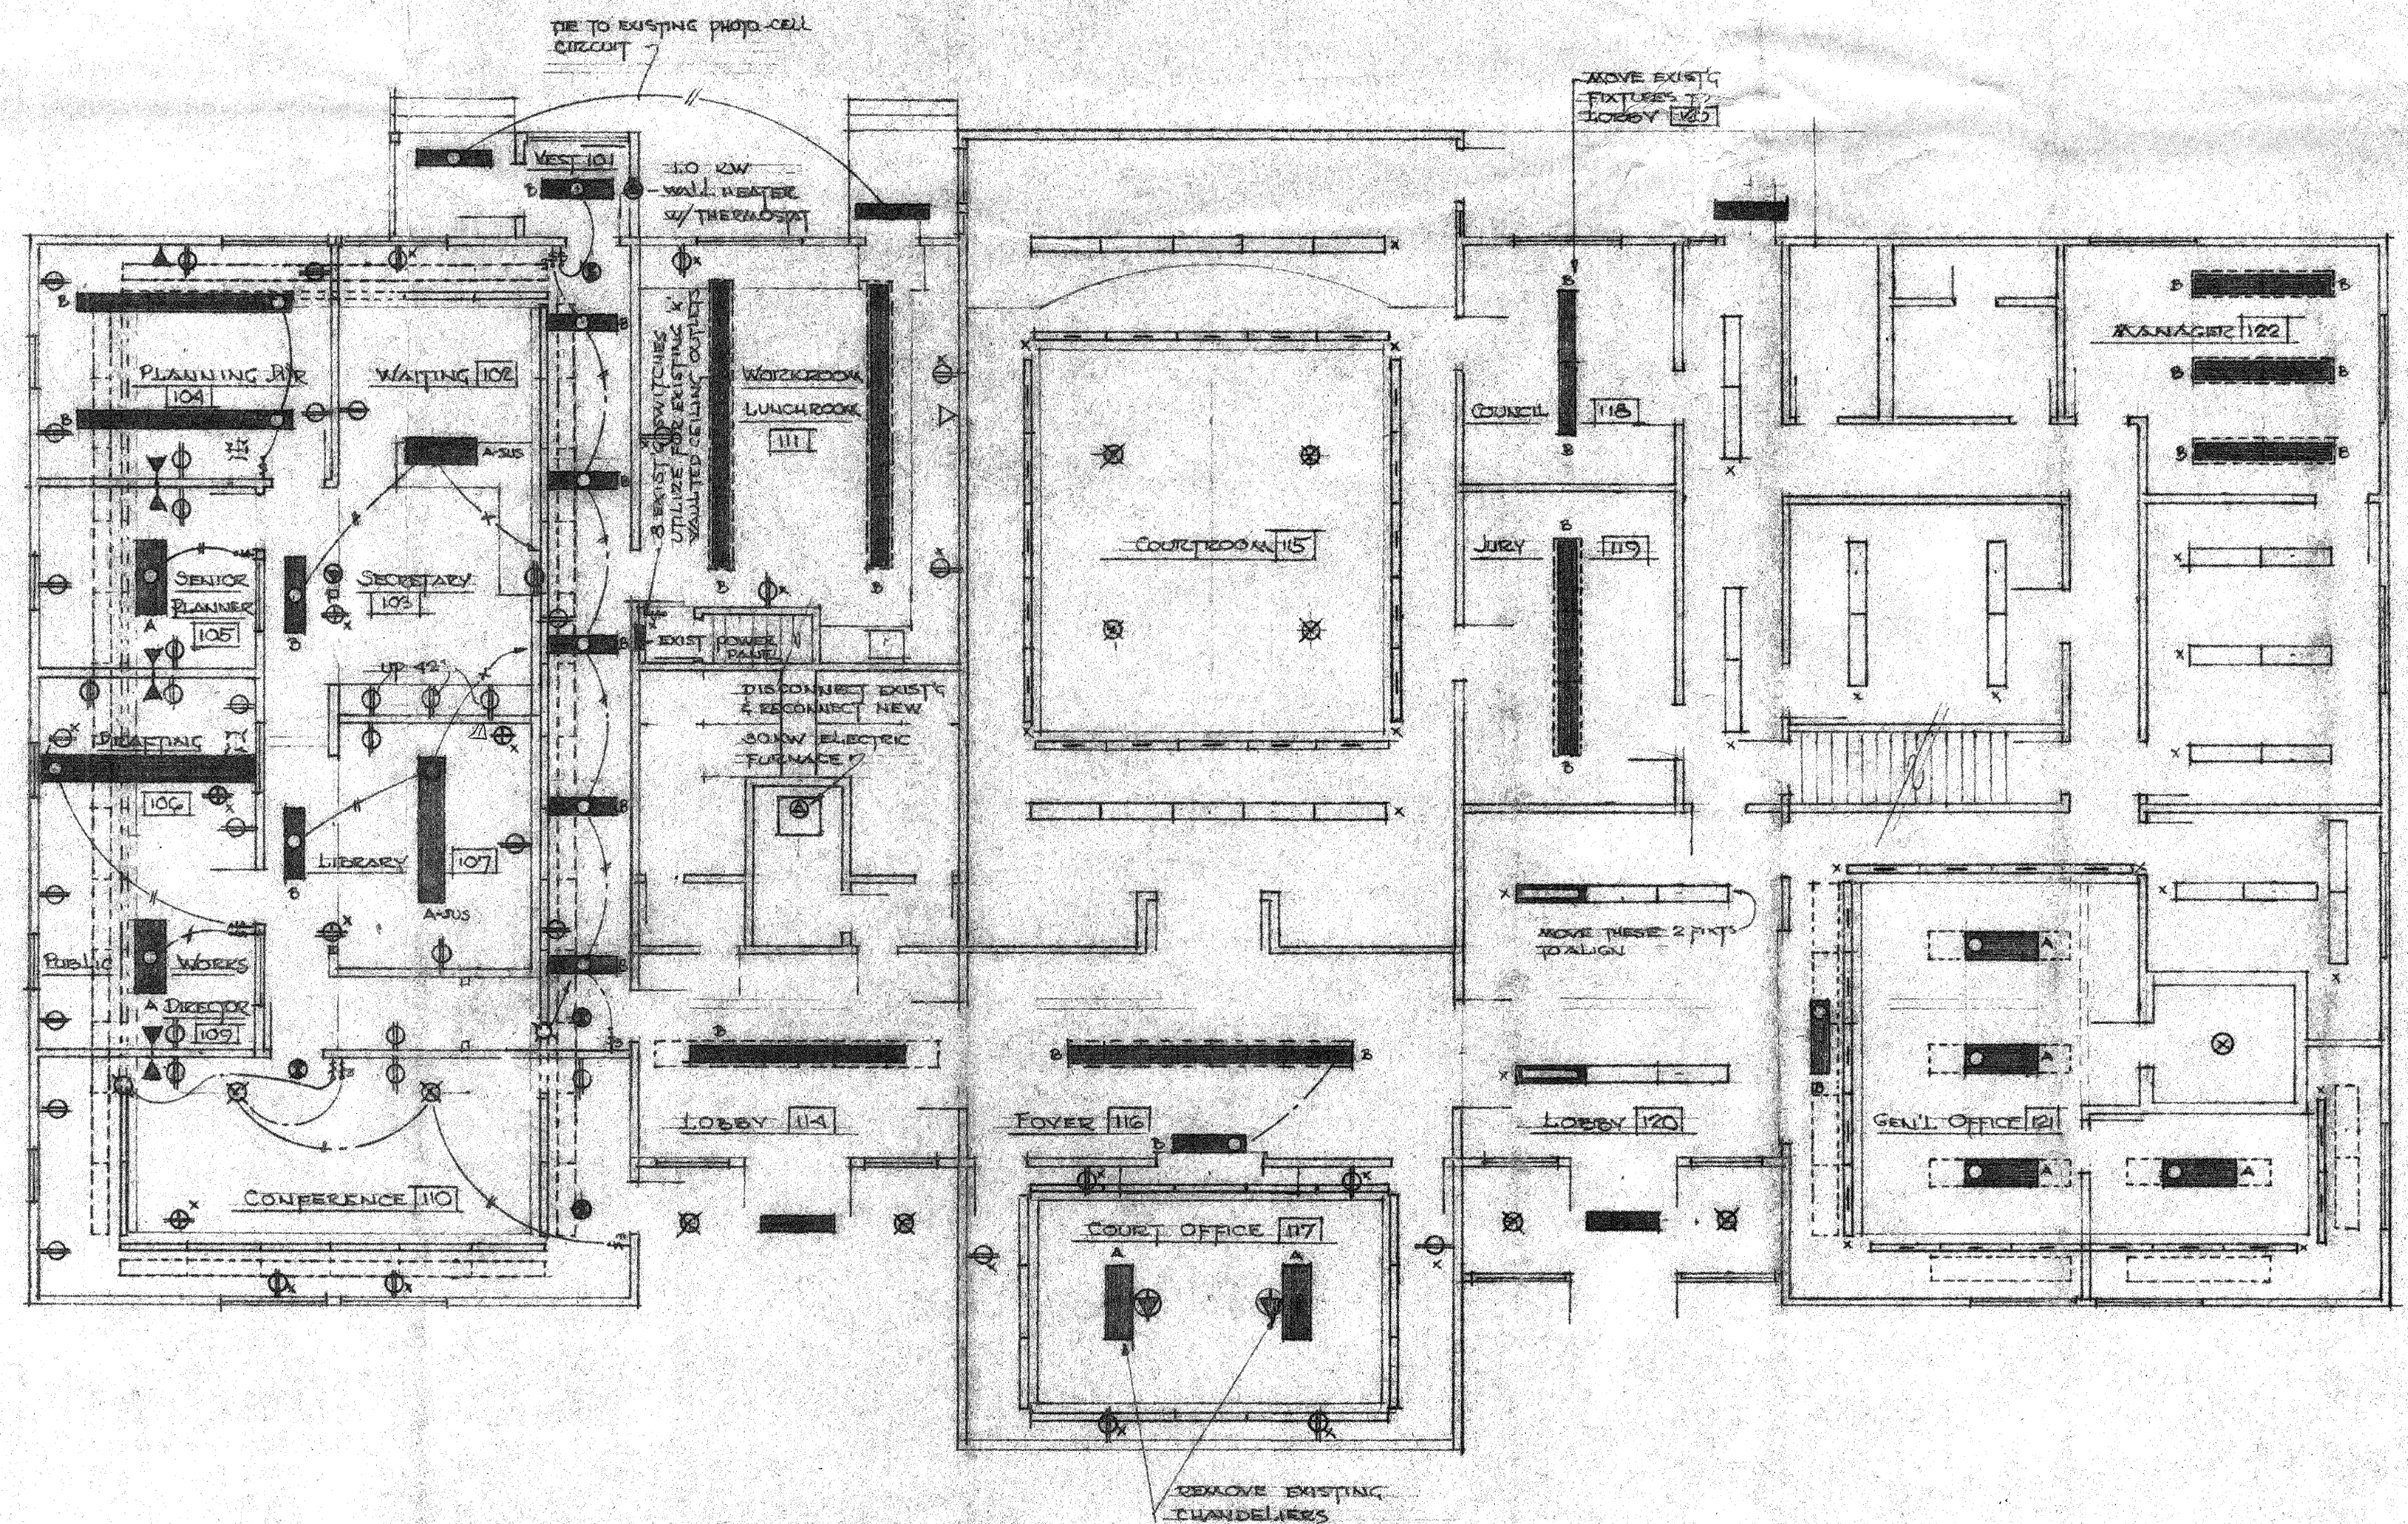


1 ELECTRICAL PLAN - FIRST FLOOR
1/8\"/>

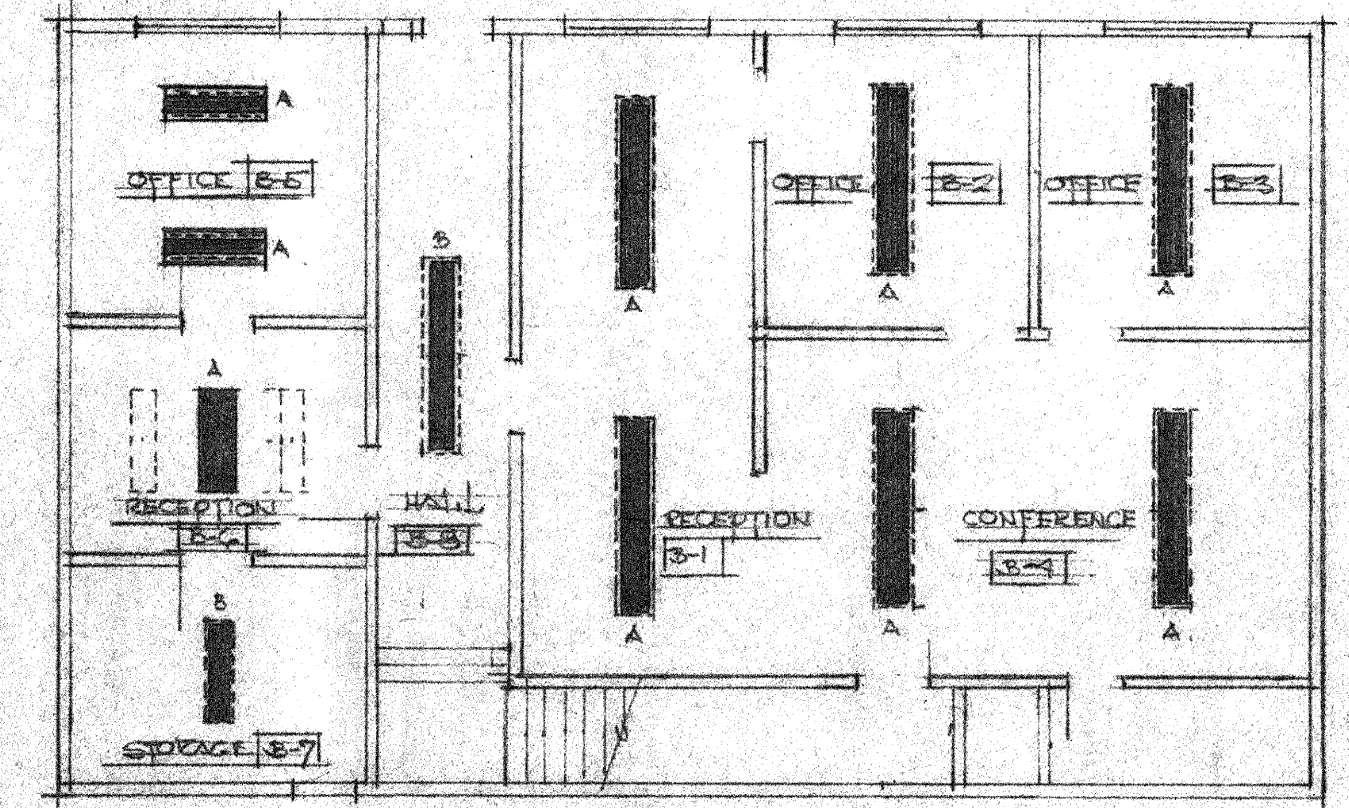


2 ELECTRICAL PLAN - BASEMENT
1/8\"/>

Crow/Clay and Associates
Architecture and Planning
833 Anderson Avenue
Coos Bay, Oregon 97420
Phone: 503/269-9398
FAX: 503/267-8187

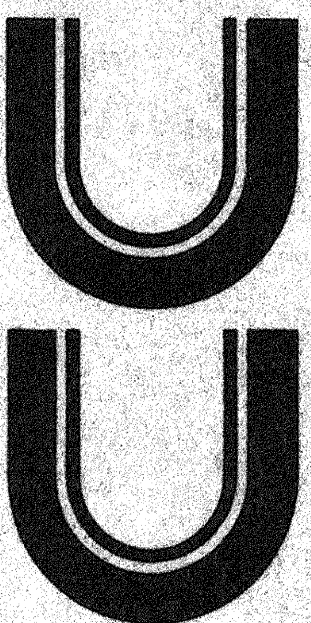


REMODELING OF EXISTING CITY HALL
CITY OF FLORENCE
250 HIGHWAY 101 NORTH
FLORENCE, OREGON 97439


DATE:
1991
SHEET:

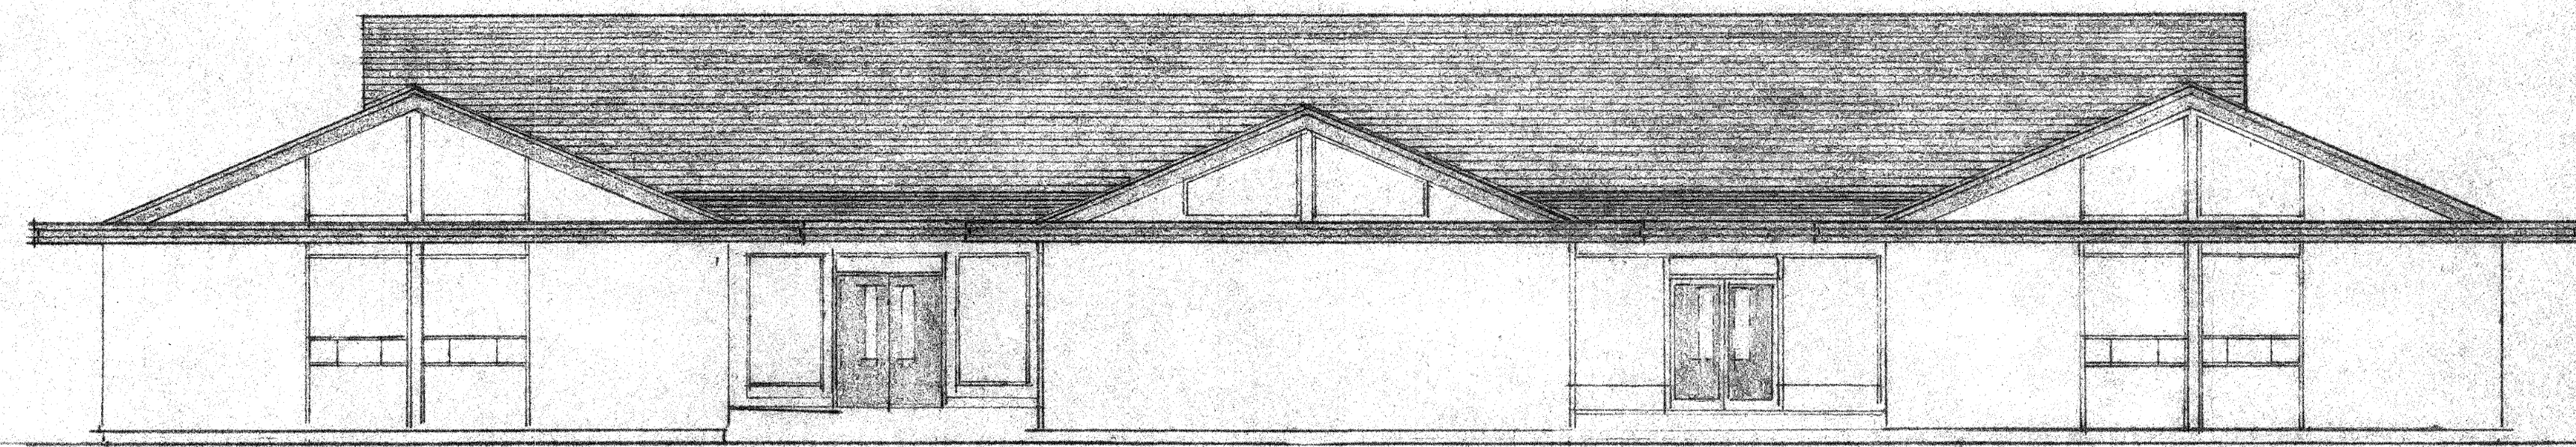


1 WEST ELEVATION
1/8" = 1'-0"

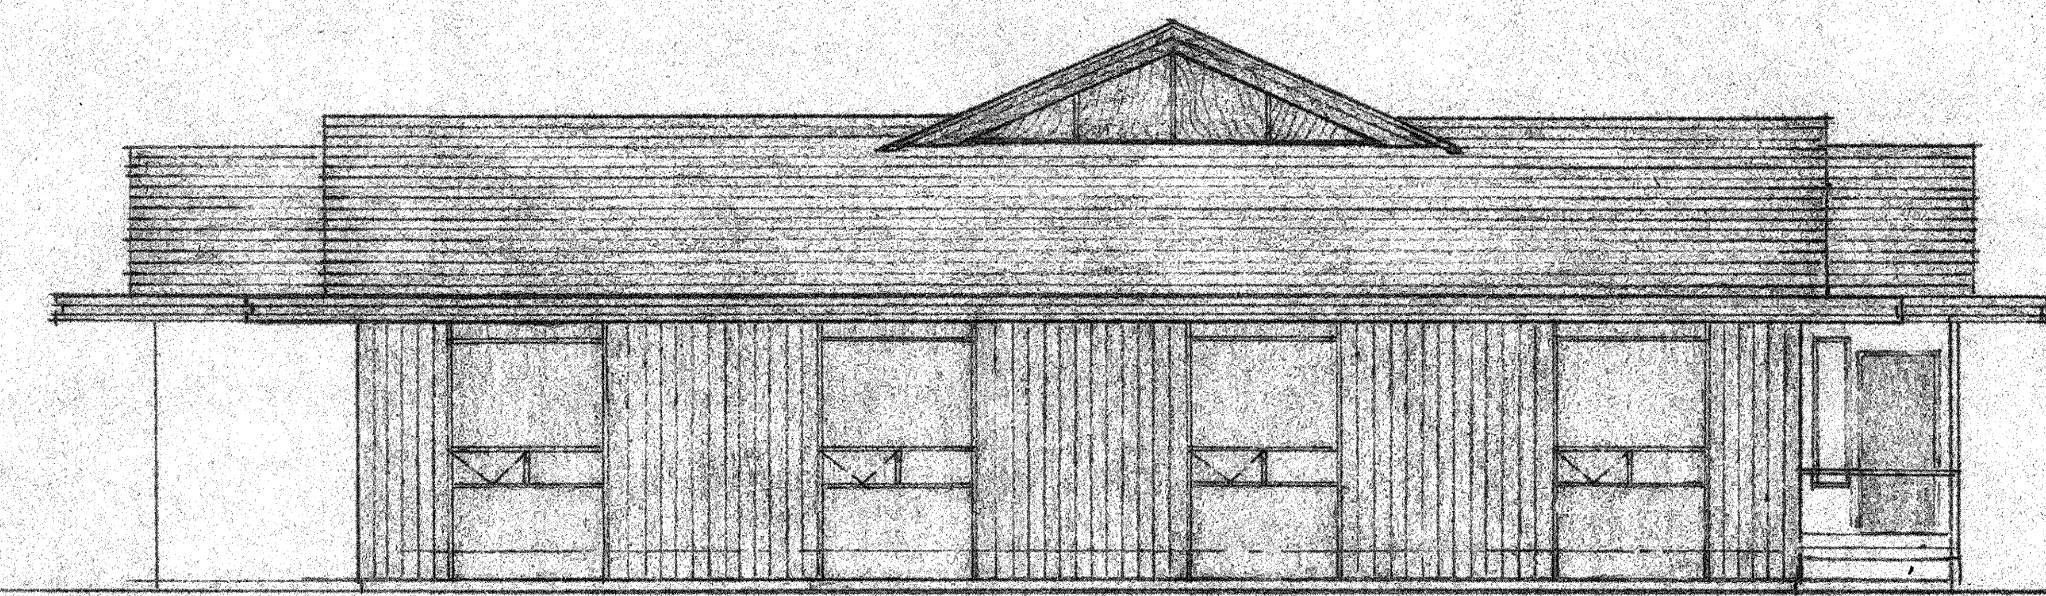


2 SOUTH ELEVATION
1/8" = 1'-0"

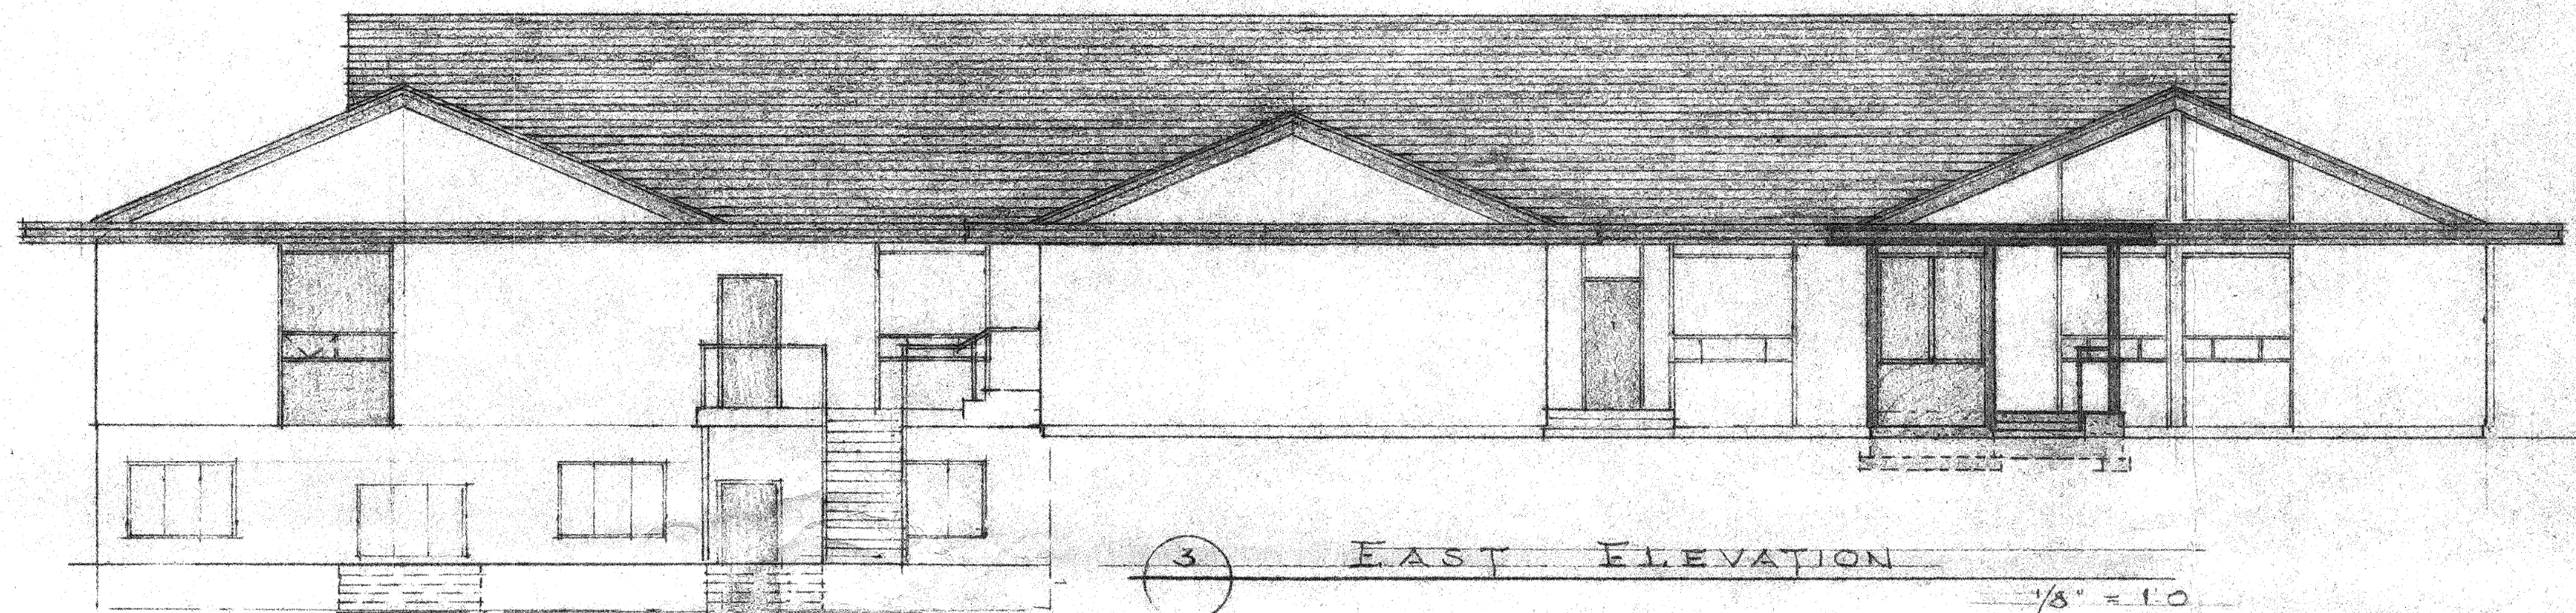


3 EAST ELEVATION
1/8" = 1'-0"

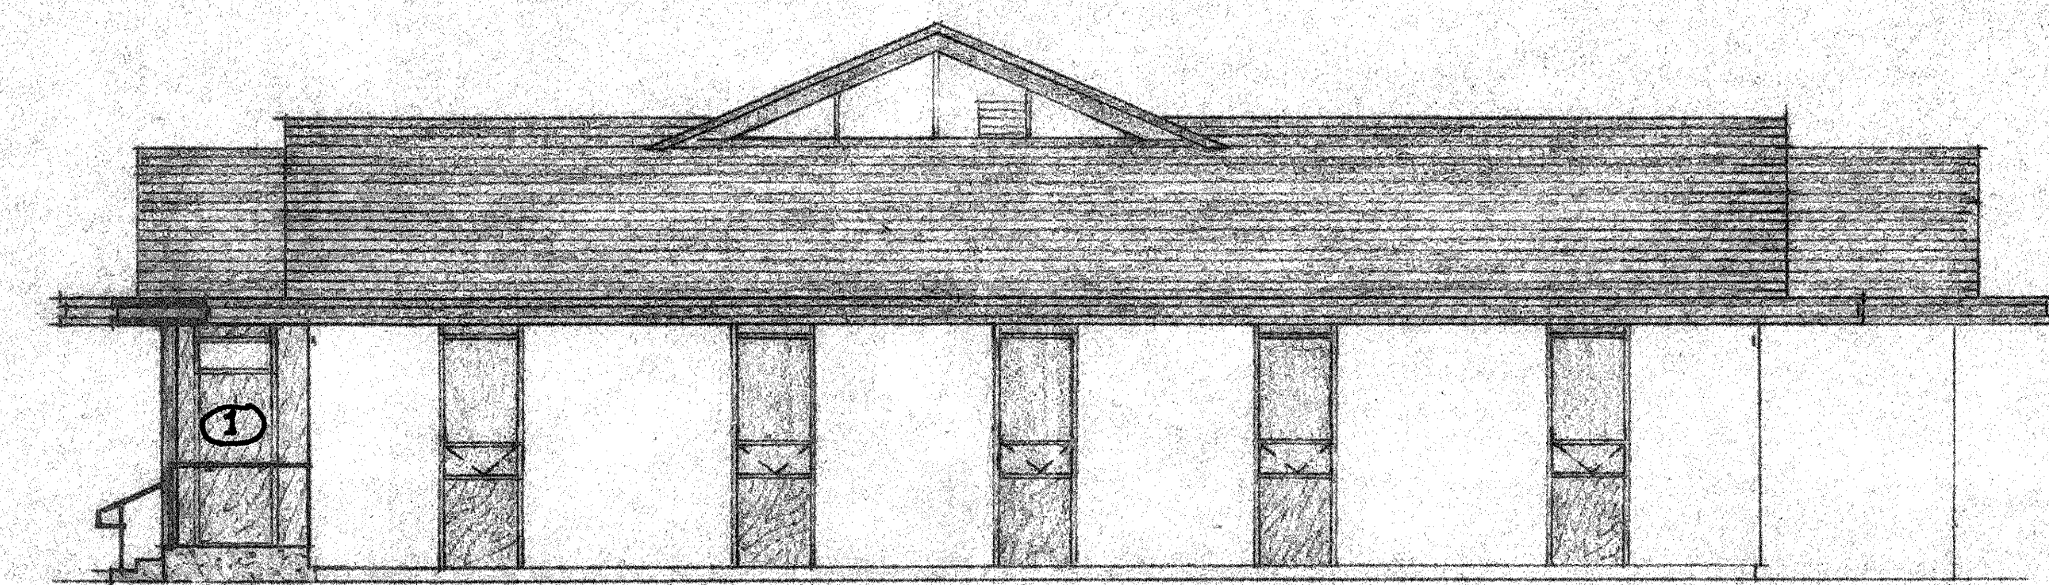


4 NORTH ELEVATION
1/8" = 1'-0"

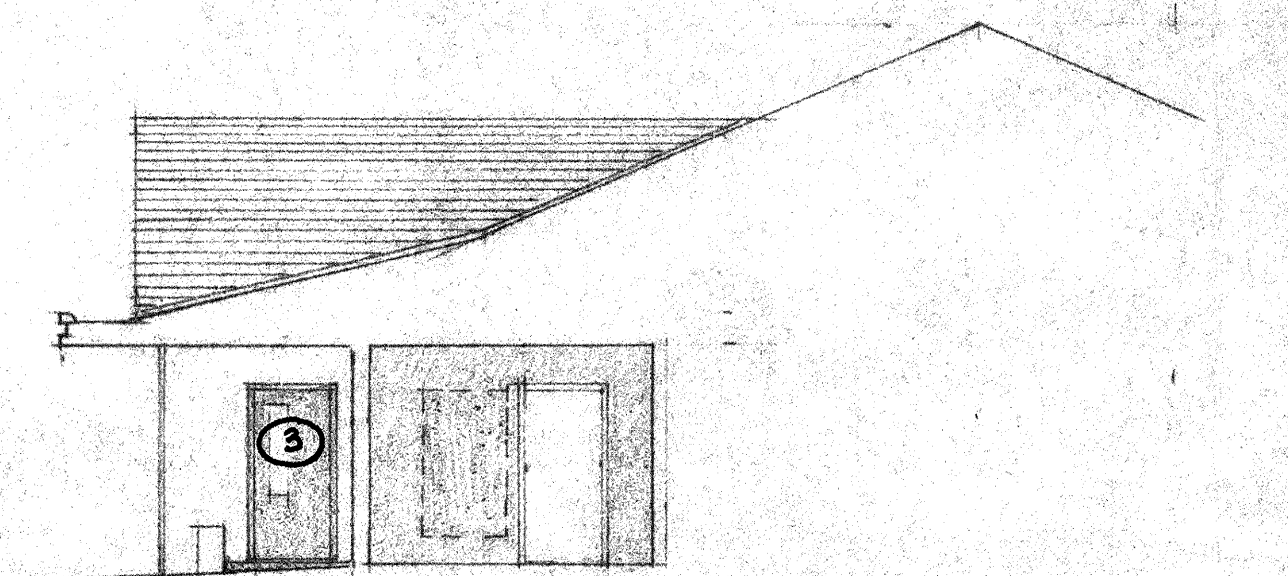

5 SECTION

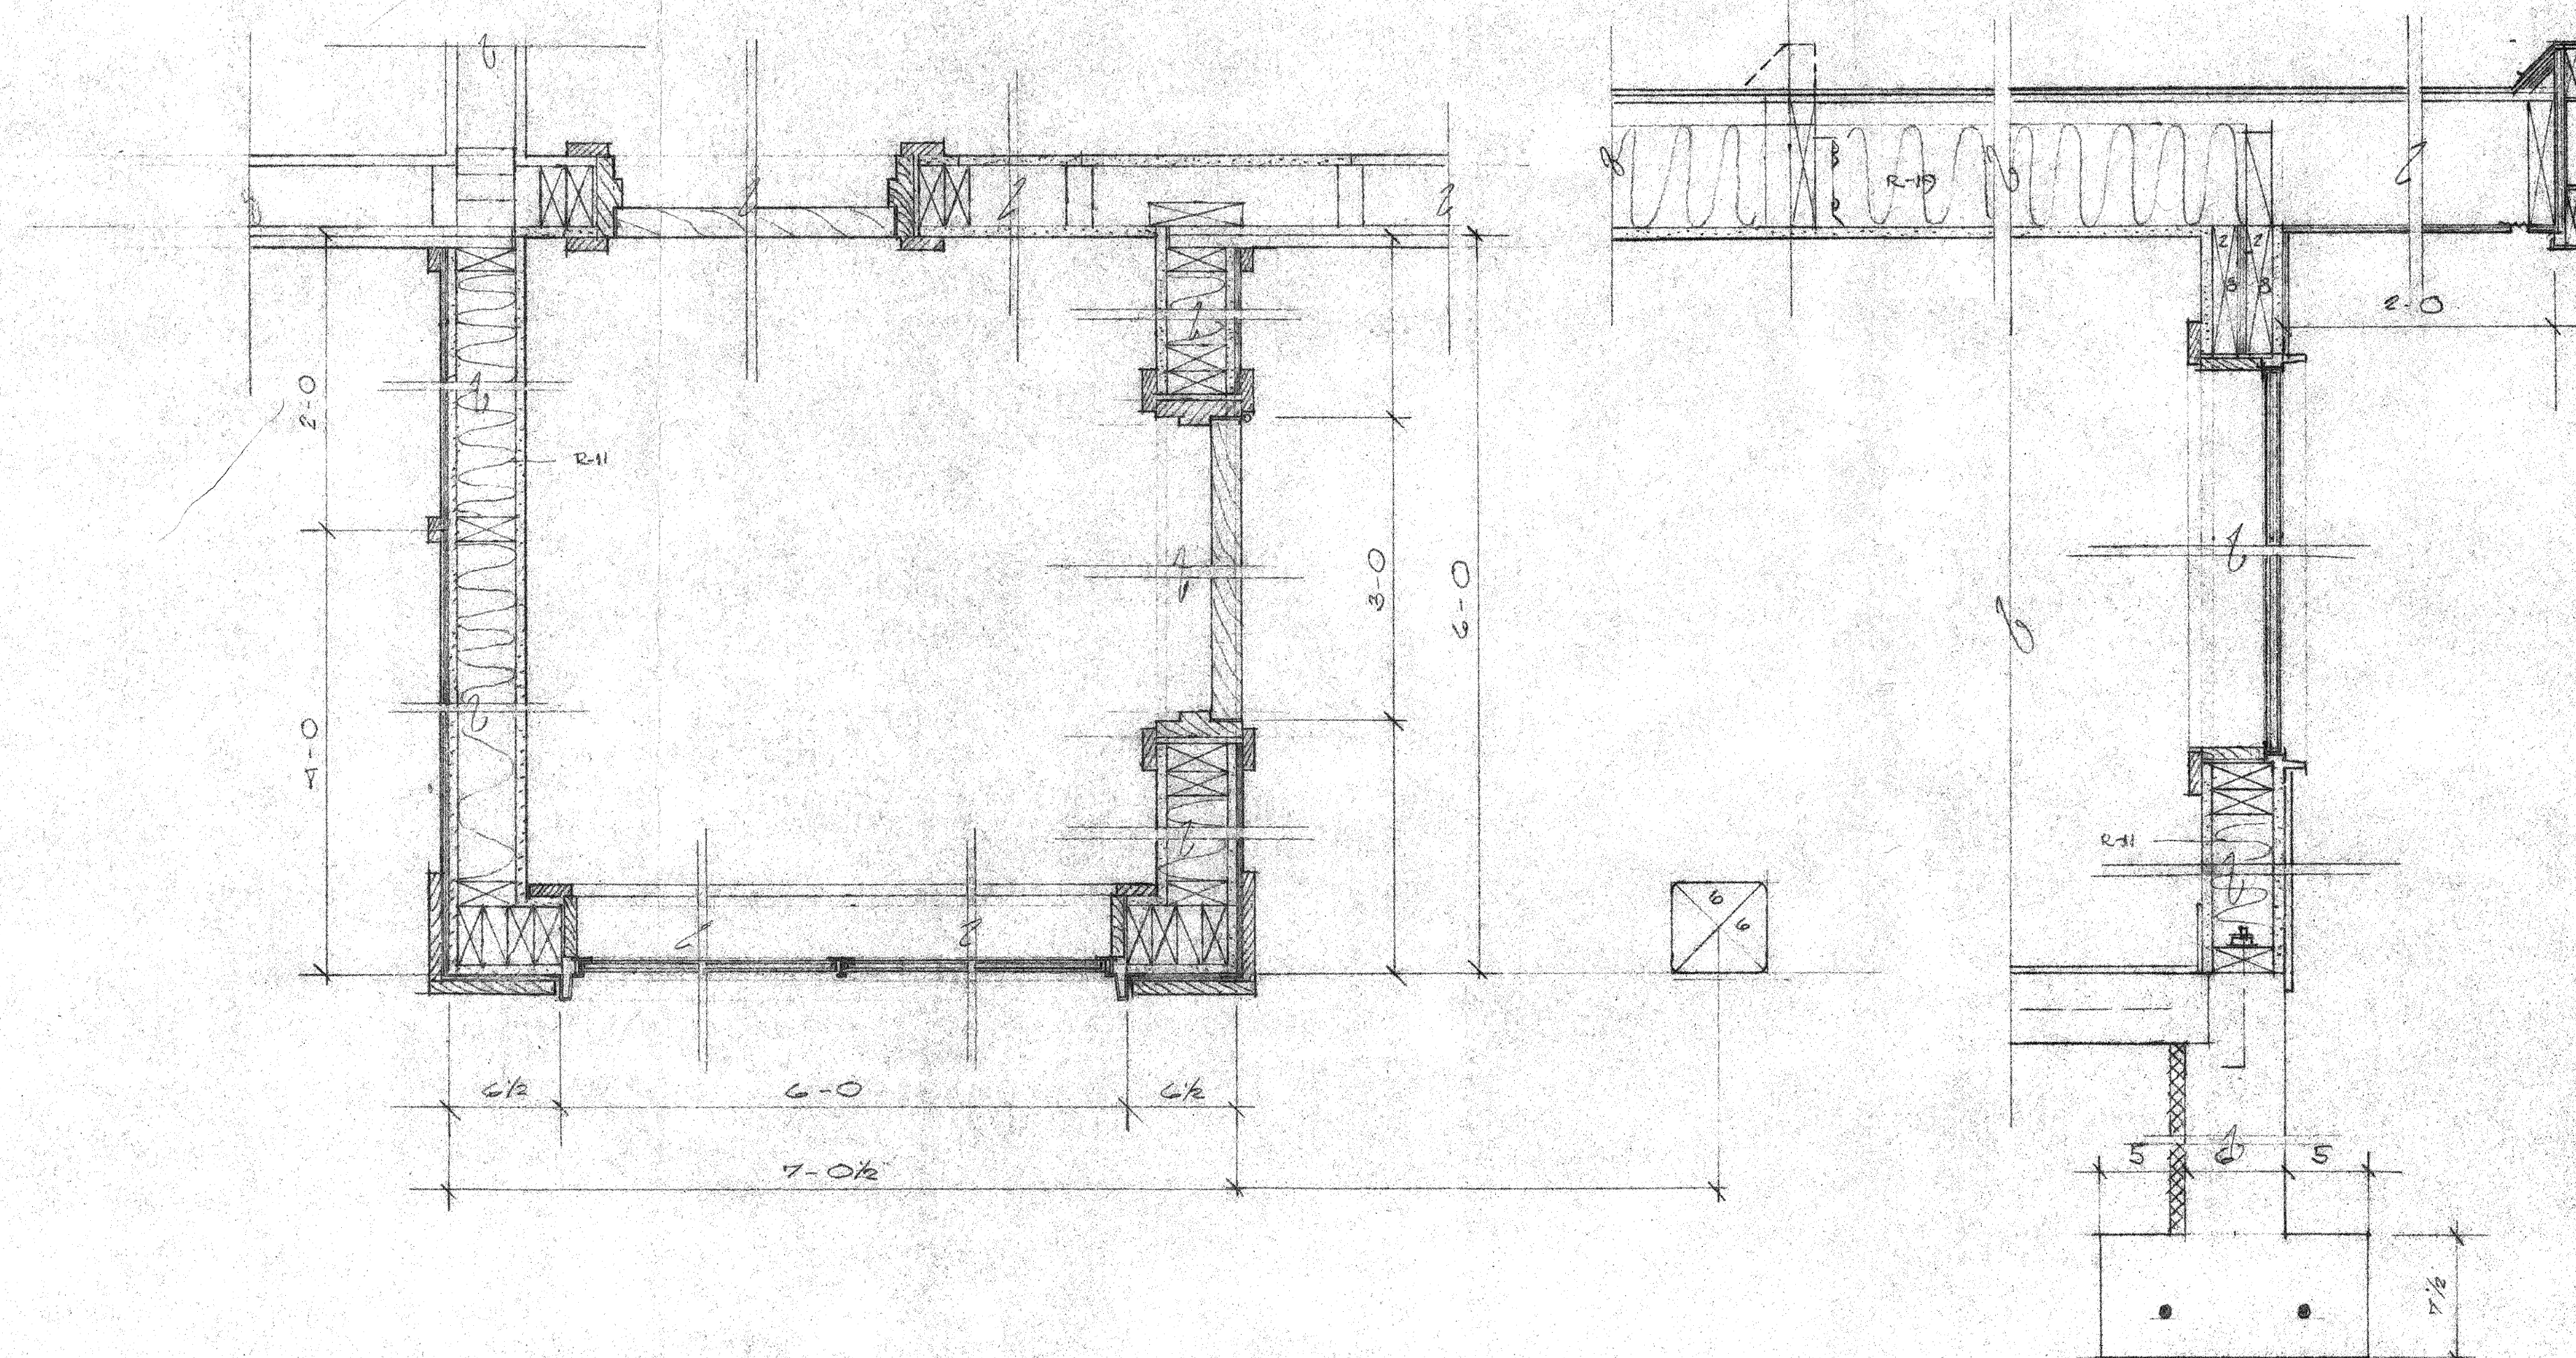

Crow/Clay and Associates
Architecture and Planning
833 Anderson Avenue
Coos Bay, Oregon 97420
Phone: 503/269-9388
FAX: 503/267-6187

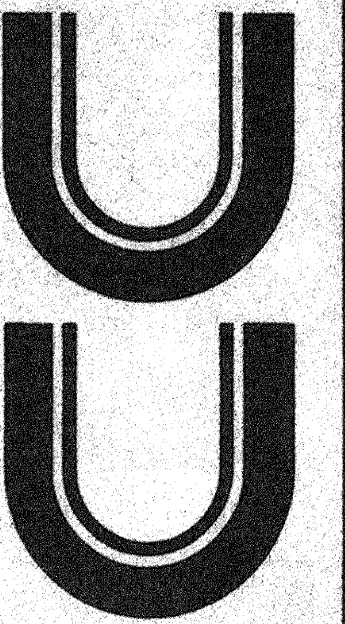

REMODELING OF EXISTING CITY HALL
CITY OF FLORENCE
250 HIGHWAY 101 NORTH
FLORENCE, OREGON 97439

DATE: 1991

SHEET: