U.S. HIGHWAY 101

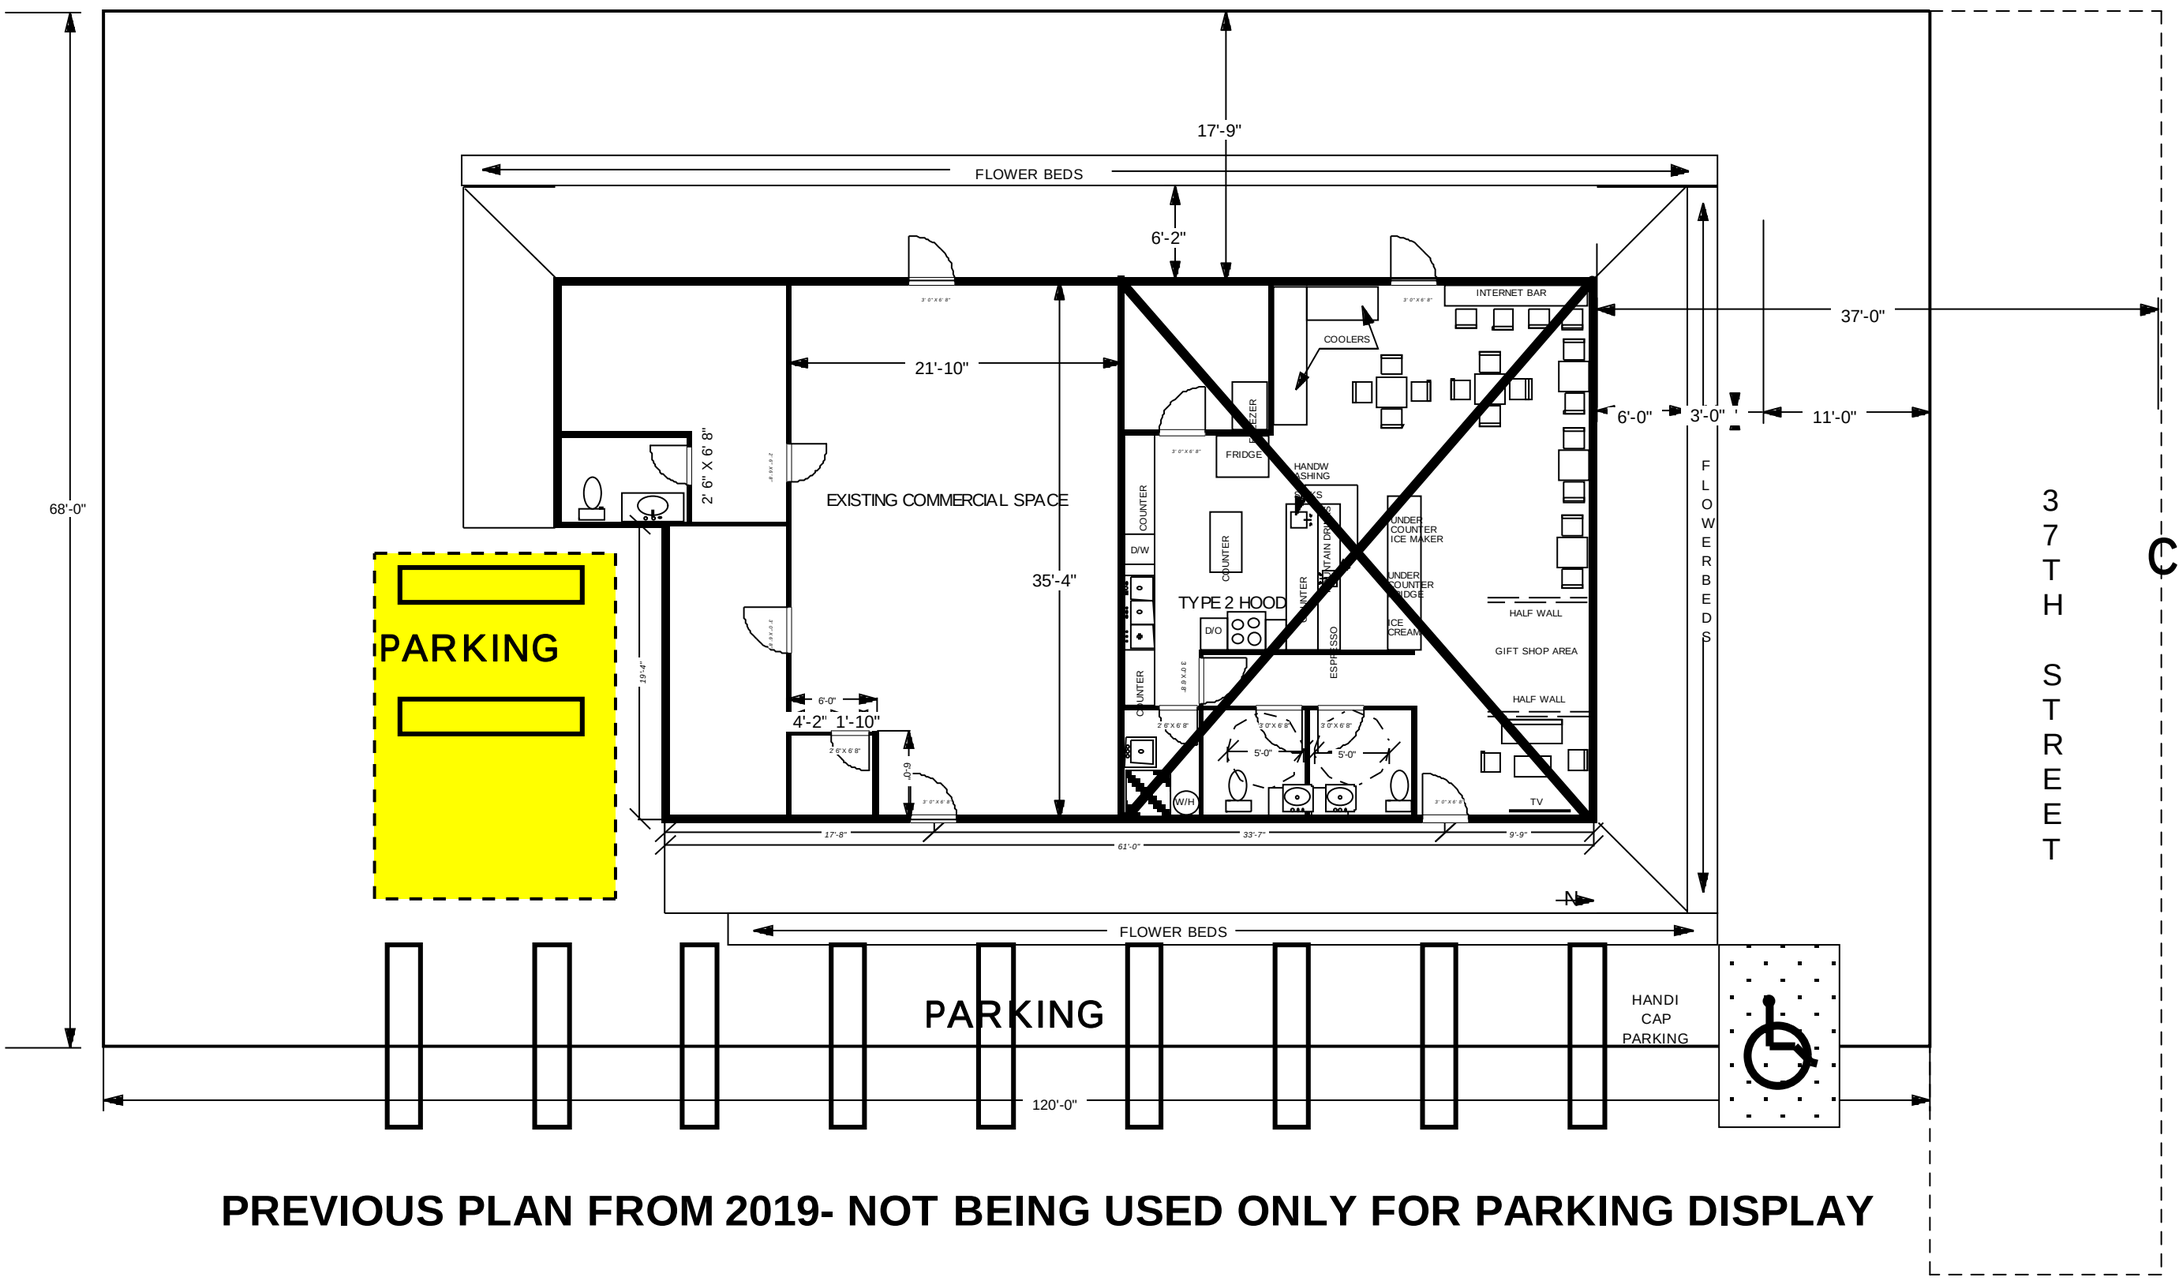

PREVIOUS PLAN FROM 2019- NOT BEING USED ONLY FOR PARKING DISPLAY

REVISIONS

Linda's Caf'e & Espresso
37th & 101
Florence, Oregon

LOFY CONSTRUCTION & DESIGNS
P.O. BOX 1896 FLORENCE, OREGON
97439
(541)999-0347

DATE
04-05-2019
SCALE
1" = 10' FEET

DRAWN - DJL
JOB
SHEET 1
OF 7