# Florence Streetscape Master Plan

## Highway 101 & Highway 126 Florence

DOUGHERTY LANDSCAPE ARCHITECTS

MSA Murray, Smith & Associates, Inc. Engineers/Planners

HWY 101 AND HWY 126 STREETSCAPING

CITY OF FLORENCE, OREGON

Legend:
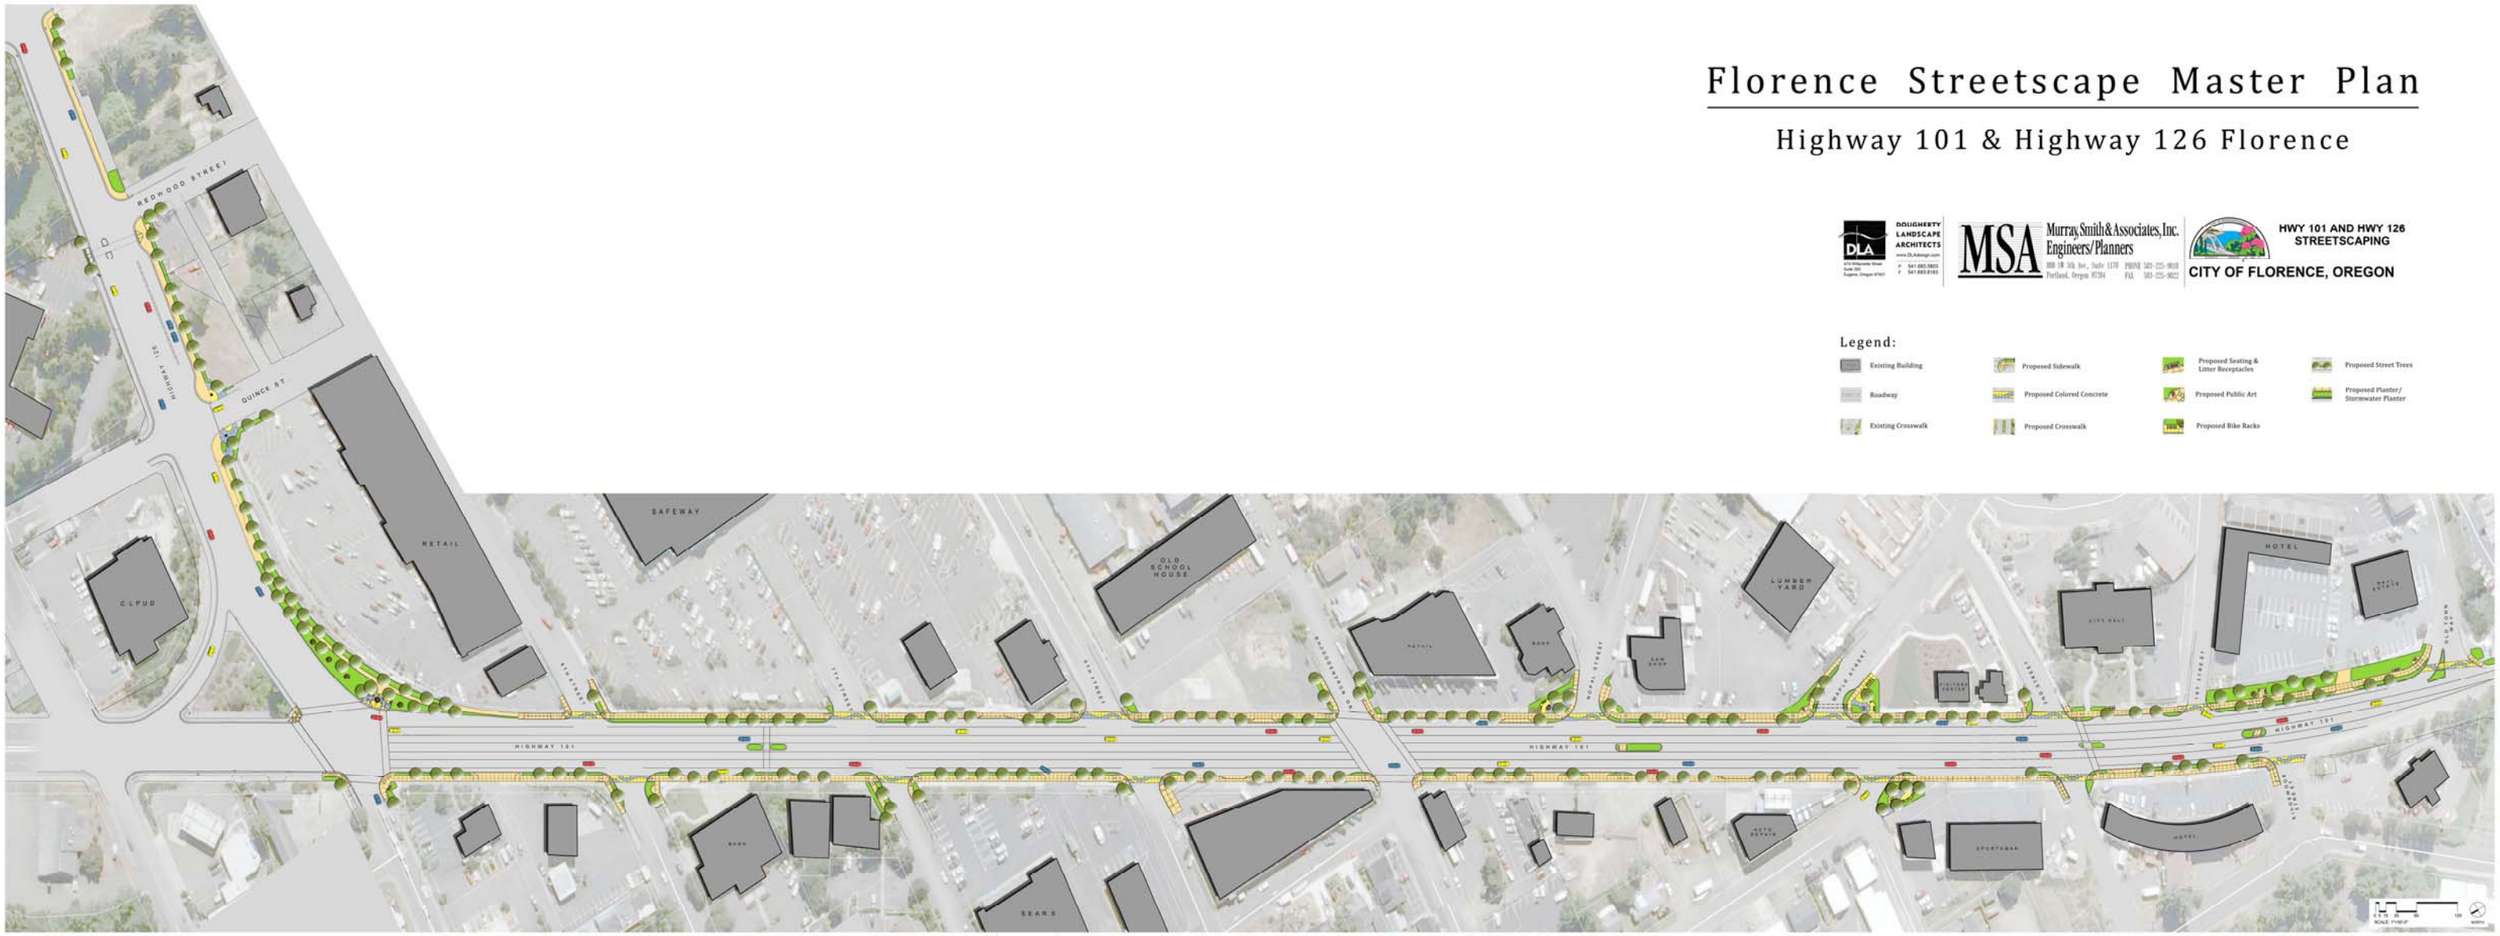
- Existing Building
- Roadway
- Existing Crosswalk
- Proposed Sidewalk
- Proposed Colored Concrete
- Proposed Crosswalk
- Proposed Seating & Litter Receptacles
- Proposed Public Art
- Proposed Bike Racks
- Proposed Street Trees
- Proposed Planter/ Stormwater Planter