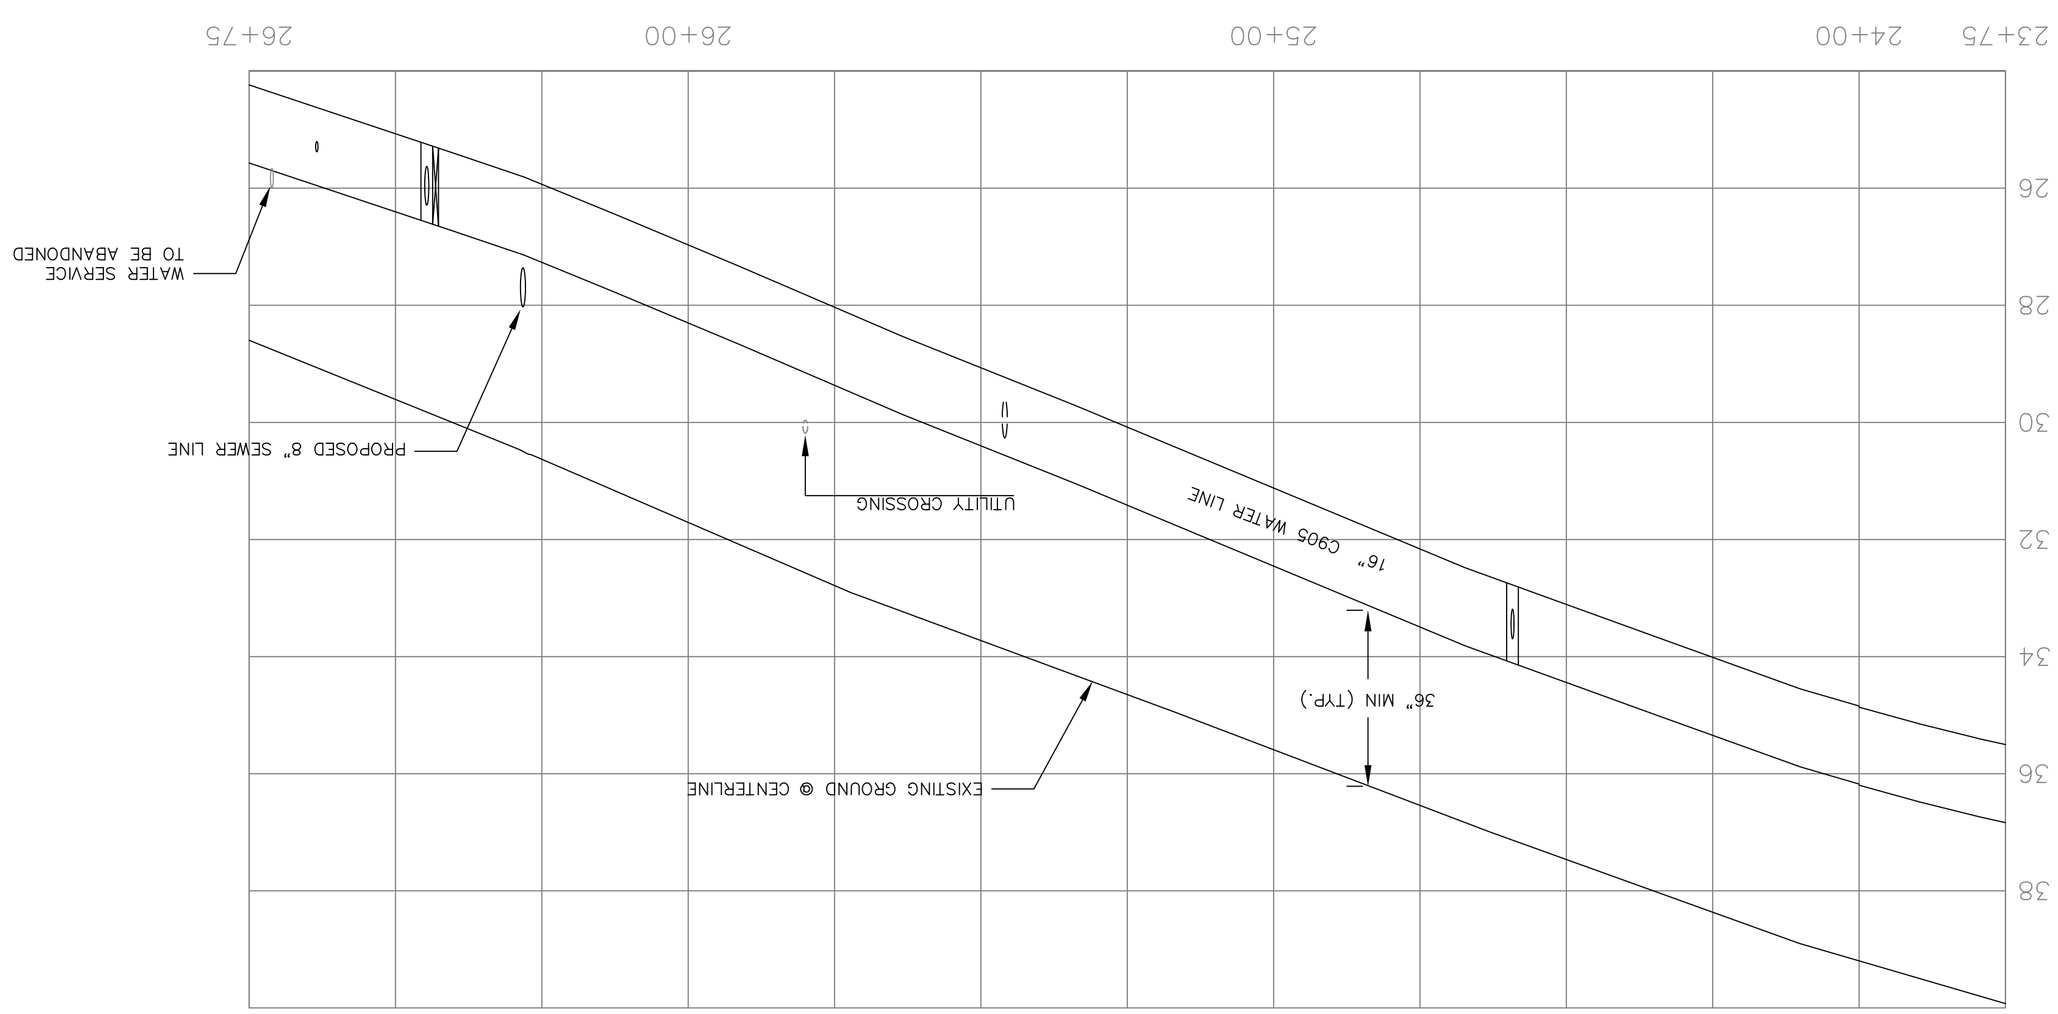

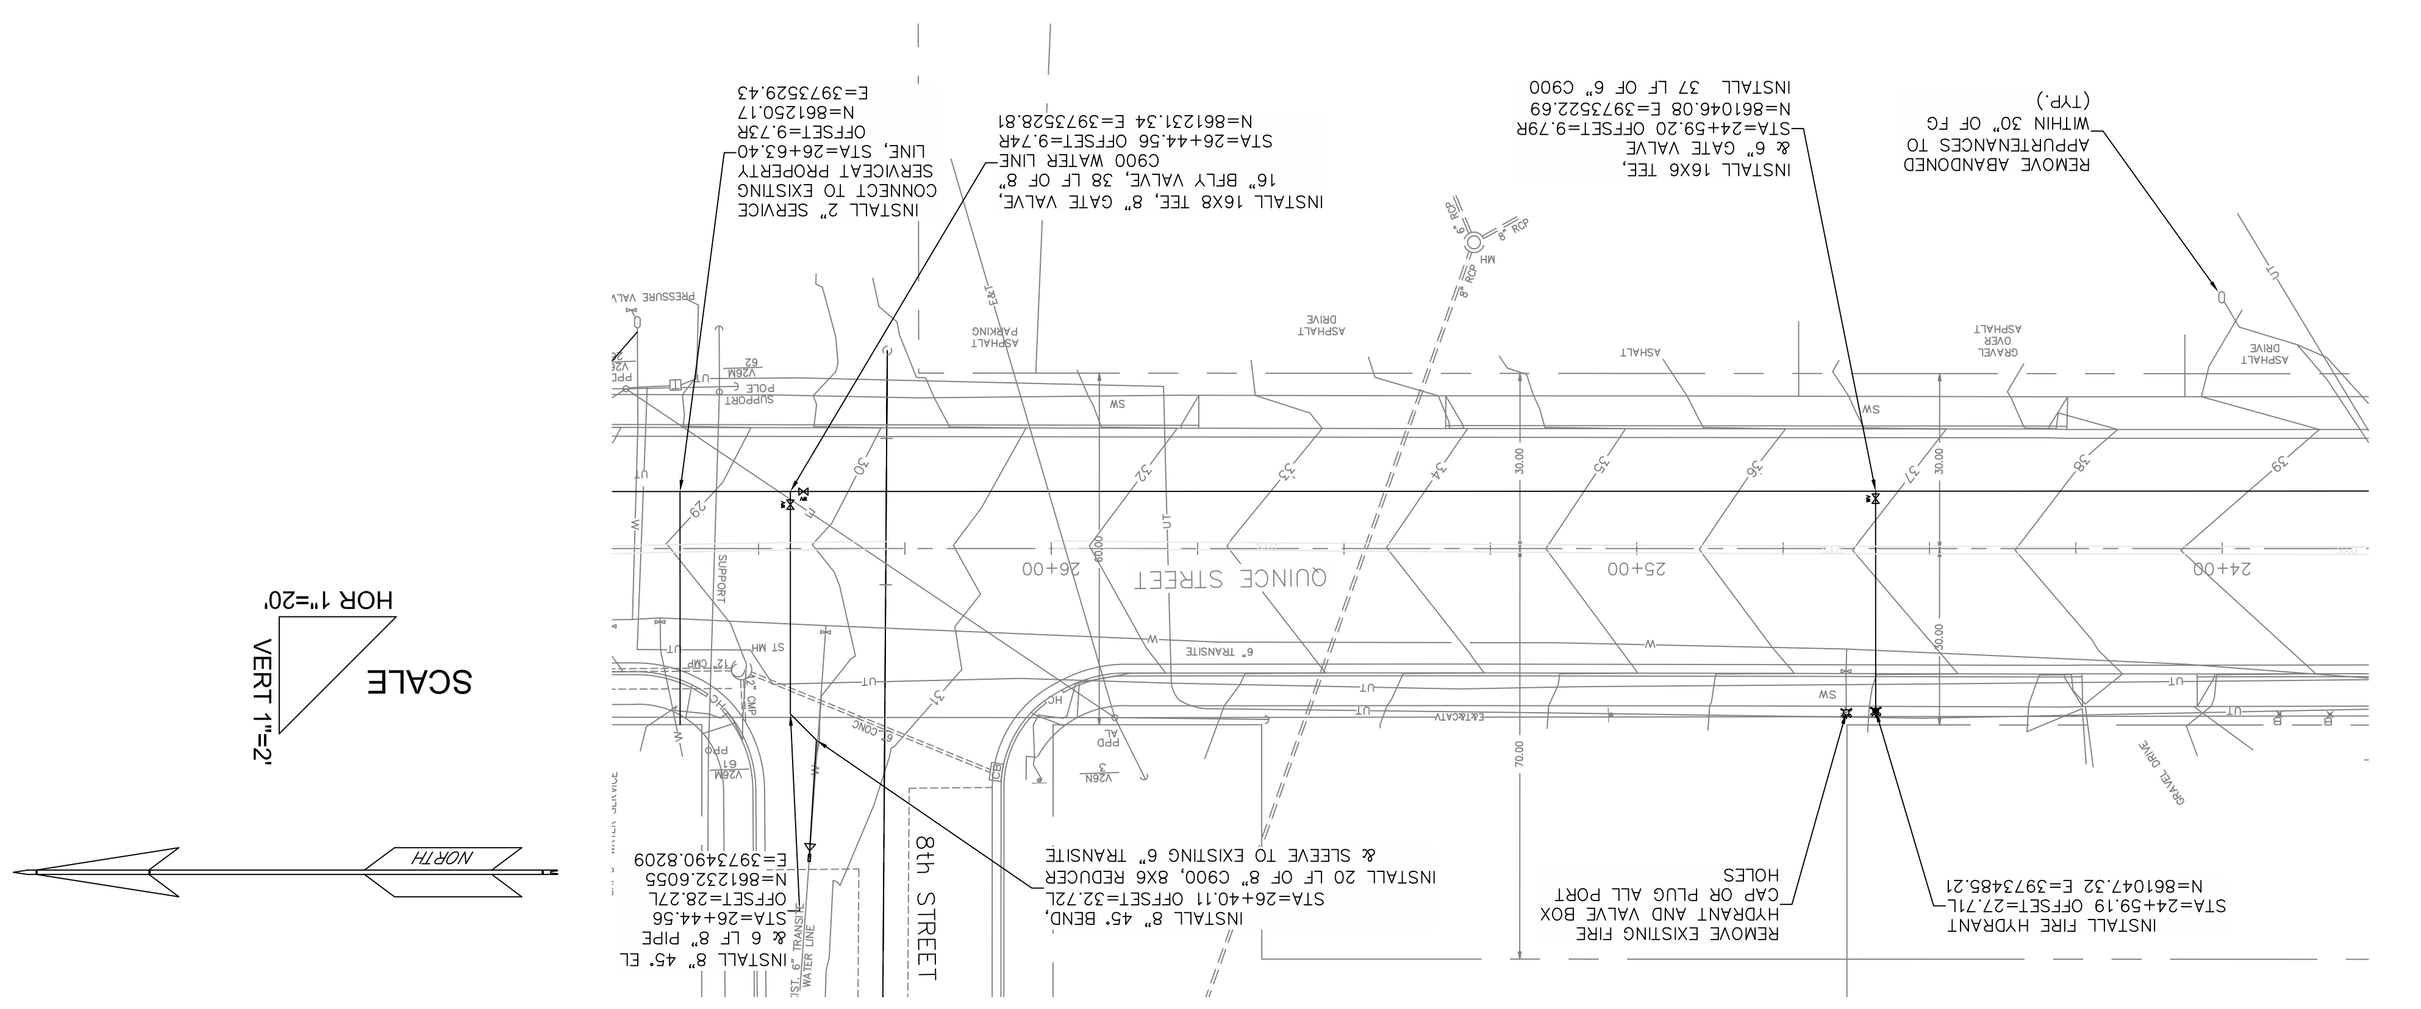

LINE IS 2 INCHES AT FULL SIZE (IF NOT 2"-SCALE ACCORDINGLY)

CDOcuments and Settings\chris\My Documents\Drawings\Quince Utilities\Quince Utilities.dwg Thursday, March 08, 2012 9:44:00 AM

FILE	
DRAWN	DPG
DESIGNED	DPG
CHECKED	
CHECKED	

SCALE
AS SHOWN

DRAWING NUMBER
C5

SHEET NUMBER
6 OF 10

CITY OF
FLORENCE, OREGON

FURA PROJECTS 2012
PHASE 1
QUINCE UTILITIES

PLAN & PROFILE
STA 23+75
TO STA 26+75

REGISTERED PROFESSIONAL ENGINEER
15479
OREGON
JULY 25, 1991
DANIEL P. GRABER

Expiration: 6-30-2013

REVISIONS: