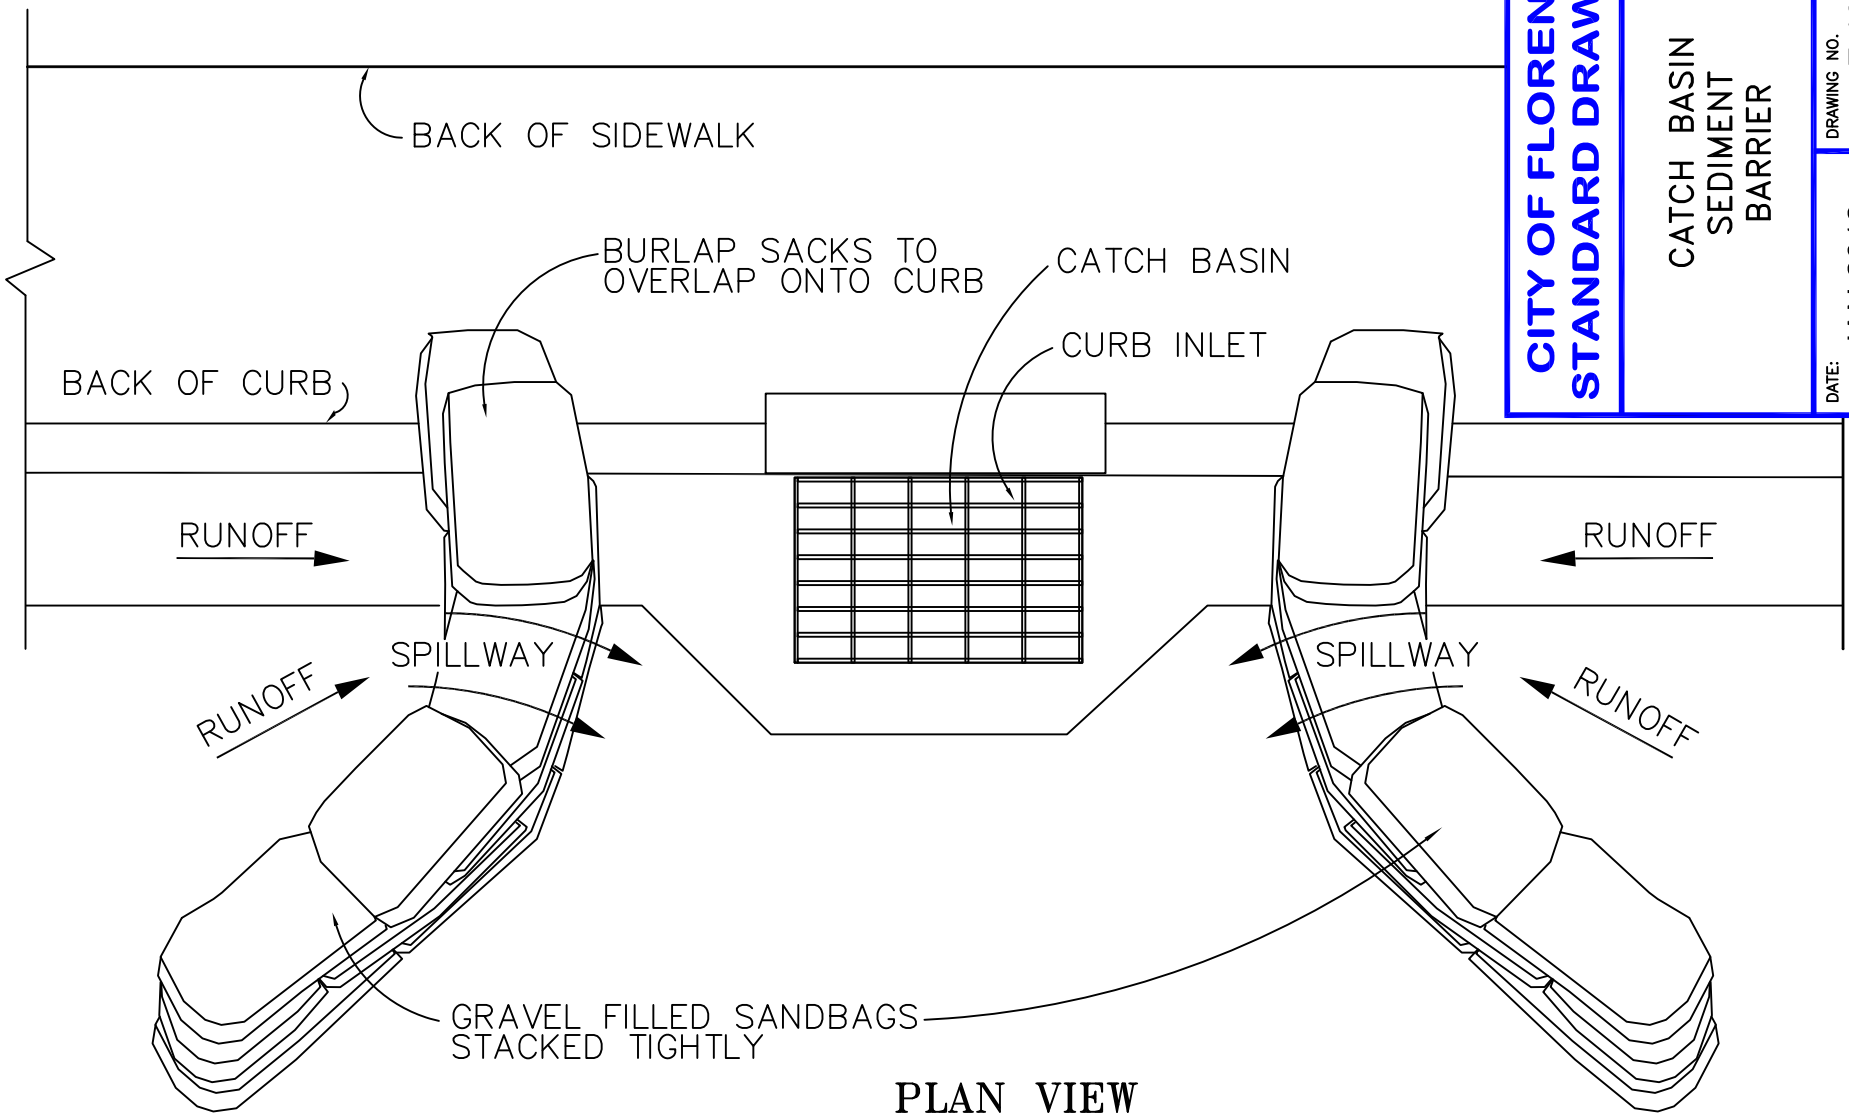

PLAN VIEW

NOT TO SCALE

CITY OF FLORENCE STANDARD DRAWING

CATCH BASIN SEDIMENT BARRIER

DRAWING NO. F-105

DATE: JAN 2012