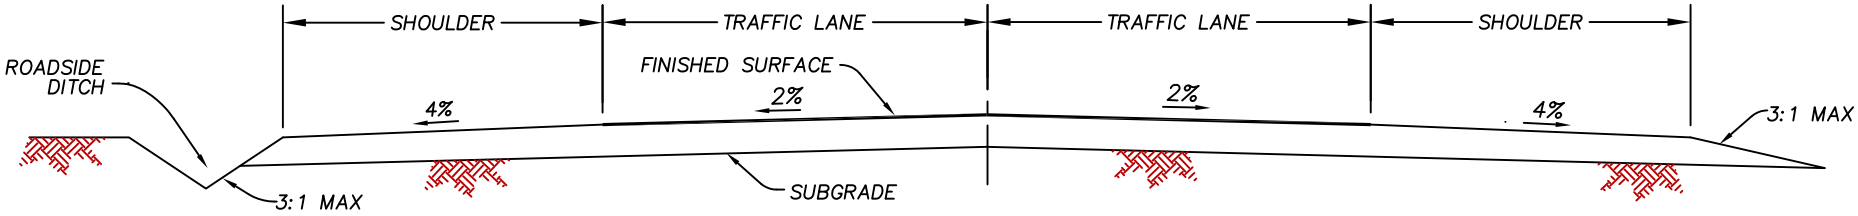

TWO LANE URBAN ROAD

CITY OF FLORENCE
STANDARD DRAWING

URBAN ROADWAY SECTION

DATE: REV-10-25-12

DRAWING NO. F-202